


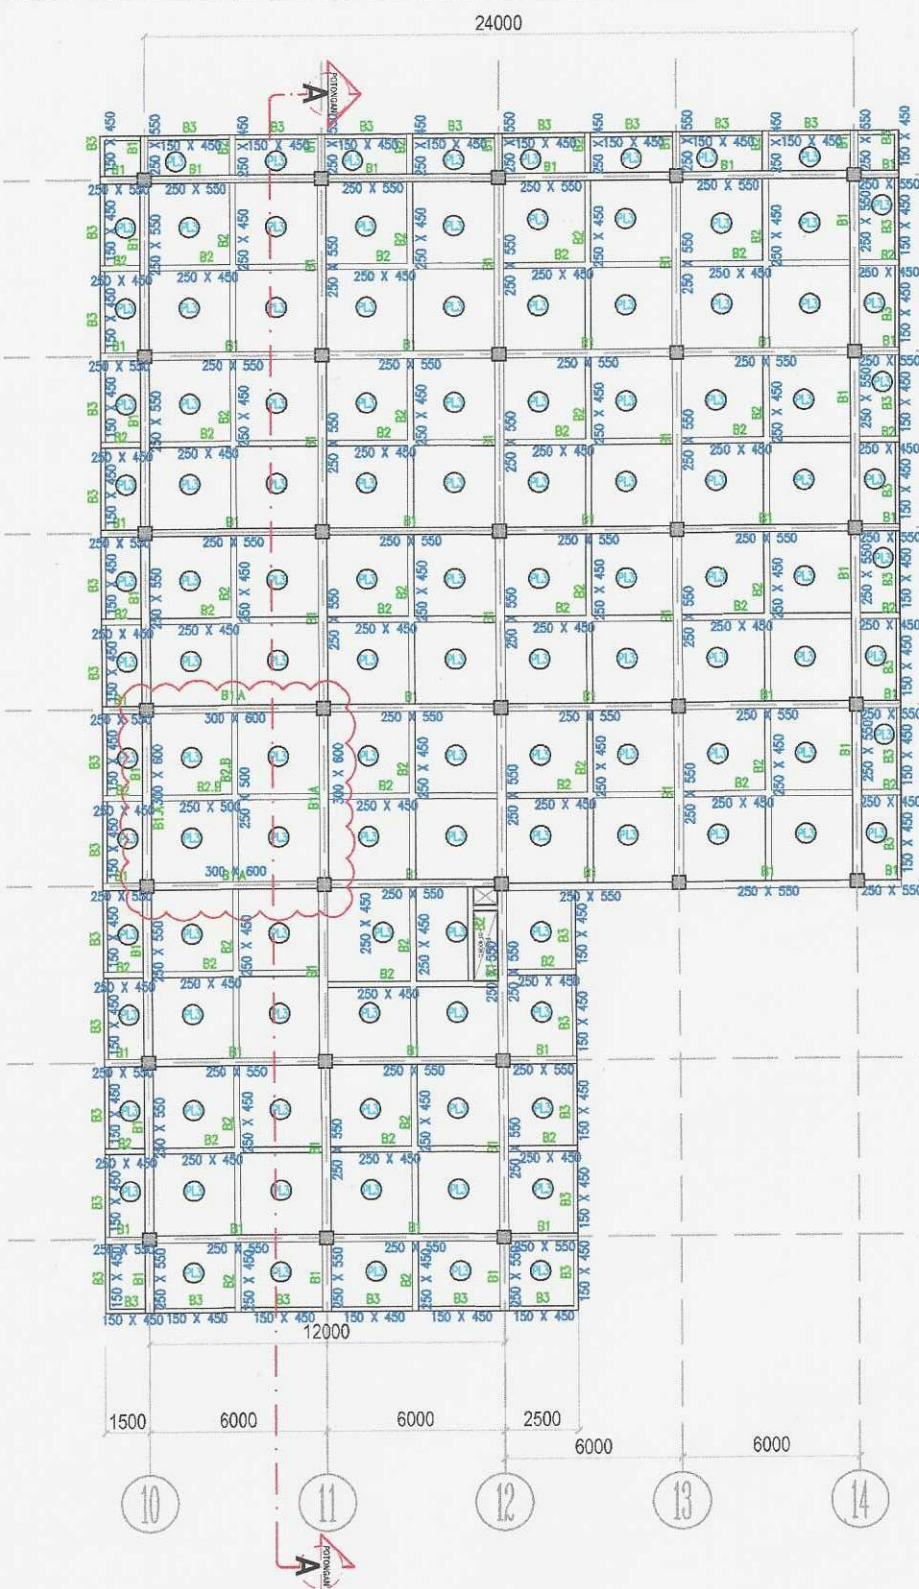

DENAH PEDESTAL COOLING TOWER-DRAFT 1

SCALA : N.T.S




BALOK LOKASI	B1.A 300X600			B2.B 500X250		
	TUMPUAN KIRI	LAPANGAN	TUMPUAN KANAN	TUMPUAN KIRI	LAPANGAN	TUMPUAN KANAN
POTONGAN						
	300x600	300x600	300x600	500x250	500x250	500x250
	10 D16	4 D16	10 D16	10 D16	4 D16	10 D16
	2 D16	2 D16	2 D16	2 D16	2 D16	2 D16
	6 D16	7 D16	6 D16	4 D16	10 D16	4 D16
	2X1016-100	0116-100	2X1016-100	2X1016-100	0116-100	2X1016-100




SITE PLANT			
LOKASI			
KETERANGAN			
N/A			
NO	NO. REFERENSI REFERENCE NUMBER		
NO	TANGGAL	REVISION	
Deskripsi revisi :			
N/A			
MANUFAKTUR			
STATUS GAMBAR DRAWING STATUS			
SHOP DRAWING			
JUDUL CBR. DRAWING TITLE			
DENAH PEDESTAL COOLING TOWER			
PROJECT	PT.MERSI BIOVAC PROINDO		
DIGAMBAR DRAWING	PARAF INITIALS	TANGGAL DATE	UKURAN SIZE
DIPERIKSA CHECKED	2/2024	05/08/2024	A3
DISETUJUI APPROVED			SKALA SCALE
DISETUJUI APPROVED			N.T.S
DISETUJUI APPROVED			
NO. GAMBAR DRAWING NUMBER			REV.
D-C-CI-MBP.UT.L2-11			01



PONDASI / DUDUKAN COOLING TOWER FROM SHP

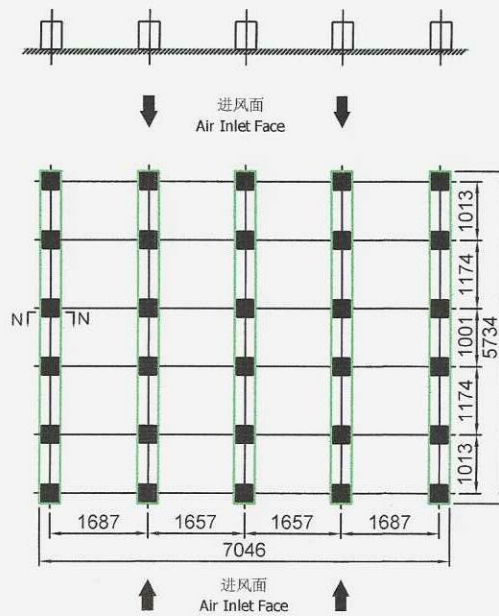


500

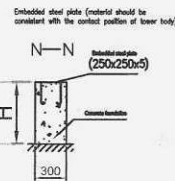


Schematic diagram of embedded steel plate structure

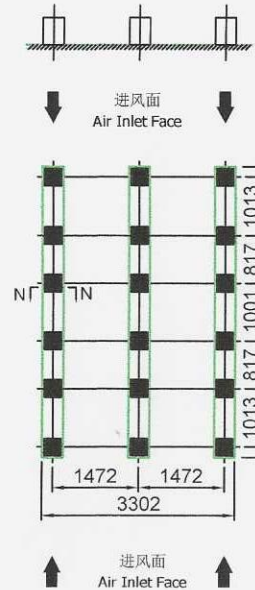 

500

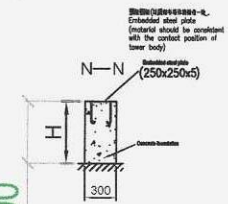

Schematic diagram of embedded steel plate structure

 

2/11 05/08/2026.
BSR