


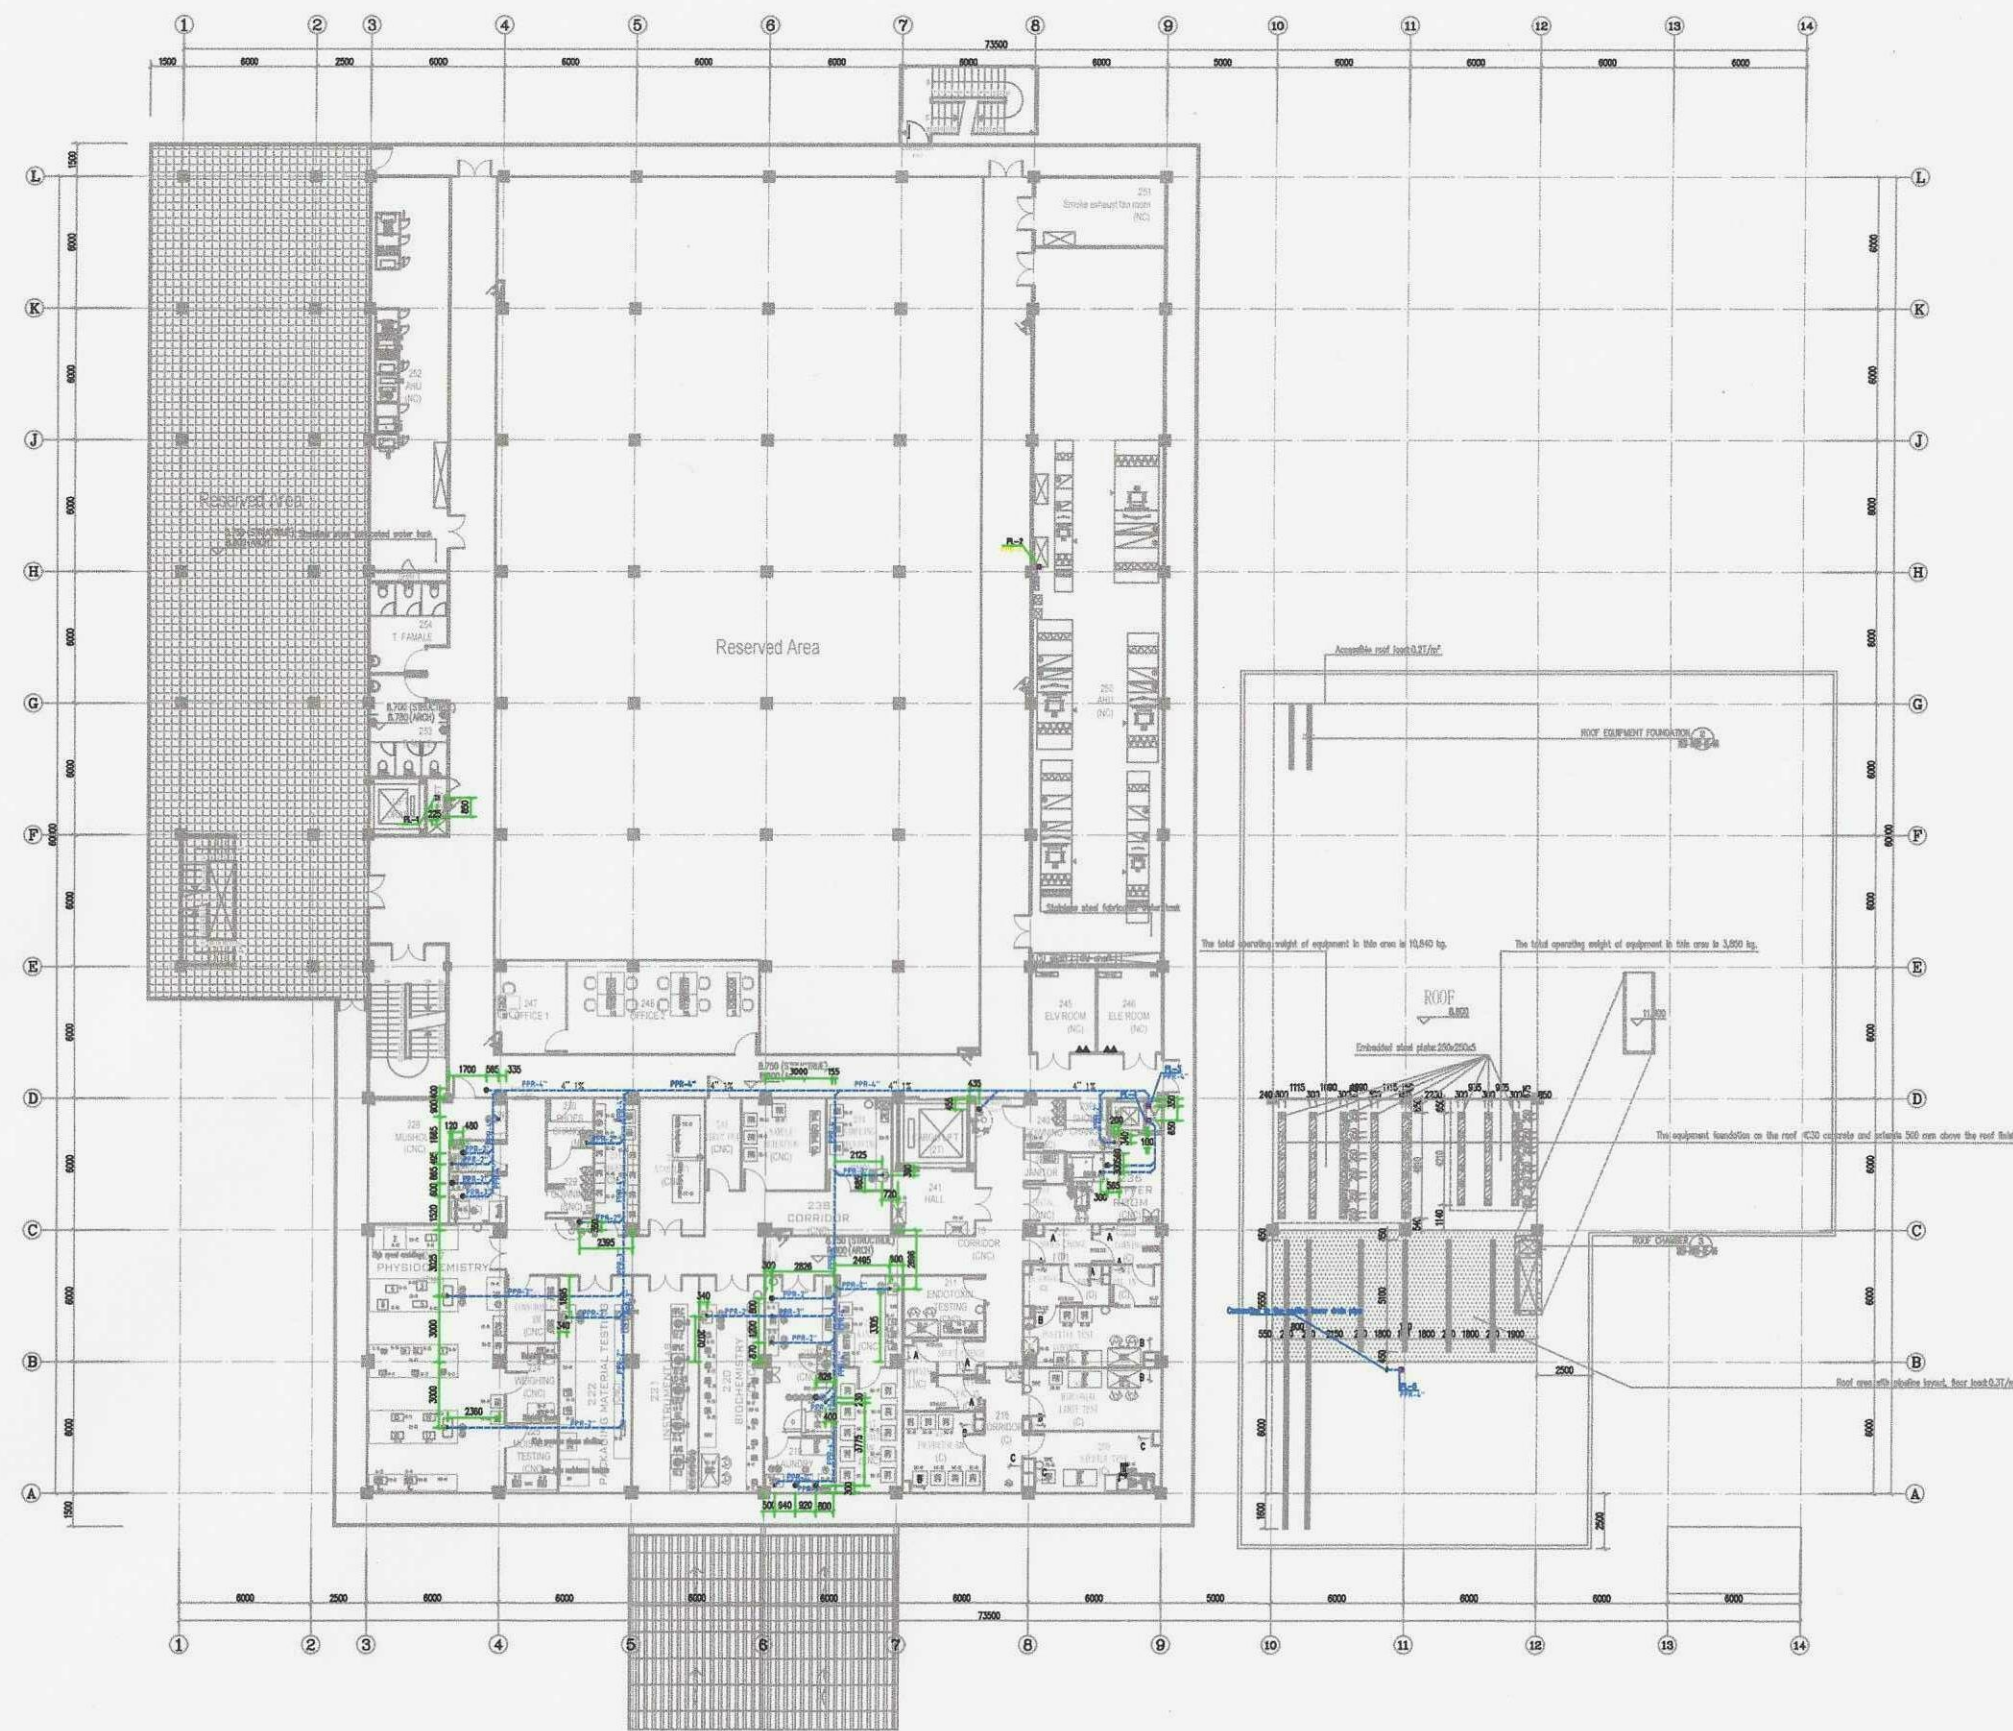

SITE PLANT

SITE PLANT

CURRENT SITUATION MAP

KETERANGAN

N/A

NO

NO. REFERENSI

REFERENCE NUMBER

NO

TANGGAL

REVISION

Deskripsi revisi :

N/A

MANUFATUR

PT. MERSI BIOVAC PROINDO

STATUS GAMBAR

DRAWING STATUS

JUDUL GBR.

DRAWING TITLE

VACCINE BUILDING

SECOND FLOOR GENERAL PRODUCTION

DRAINAGE PIPELINE LAYOUT PLAN

PROJECT

PT.MERSI BIOVAC PROINDO

DICAMBAR

DRAWN

DIPERIKSA

CHECKED

DISETUJUI

APPROVED

DISETUJUI

APPROVED

DISETUJUI

APPROVED

PARAF

INITIALS

TANGGAL

DATE

UKURAN

SIZE

A3

SKALA

SCALE

N.T.S

JNO. GAMBAR

DRAWING NUMBER

REV.

MED-PL01-MP02-02

01

03/09
 BSR

