

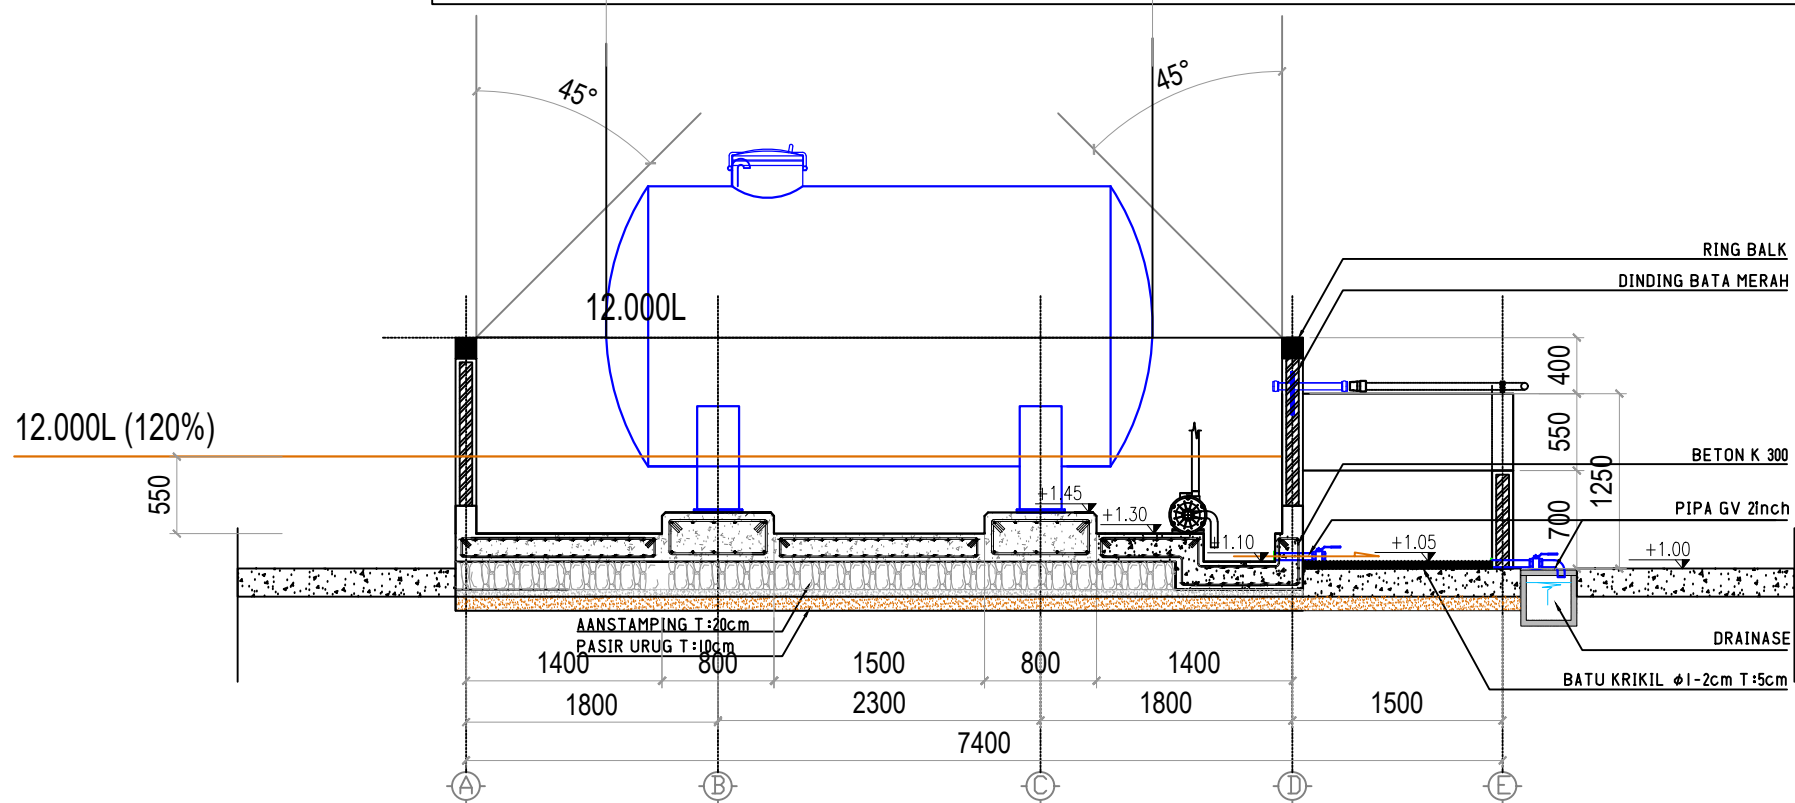
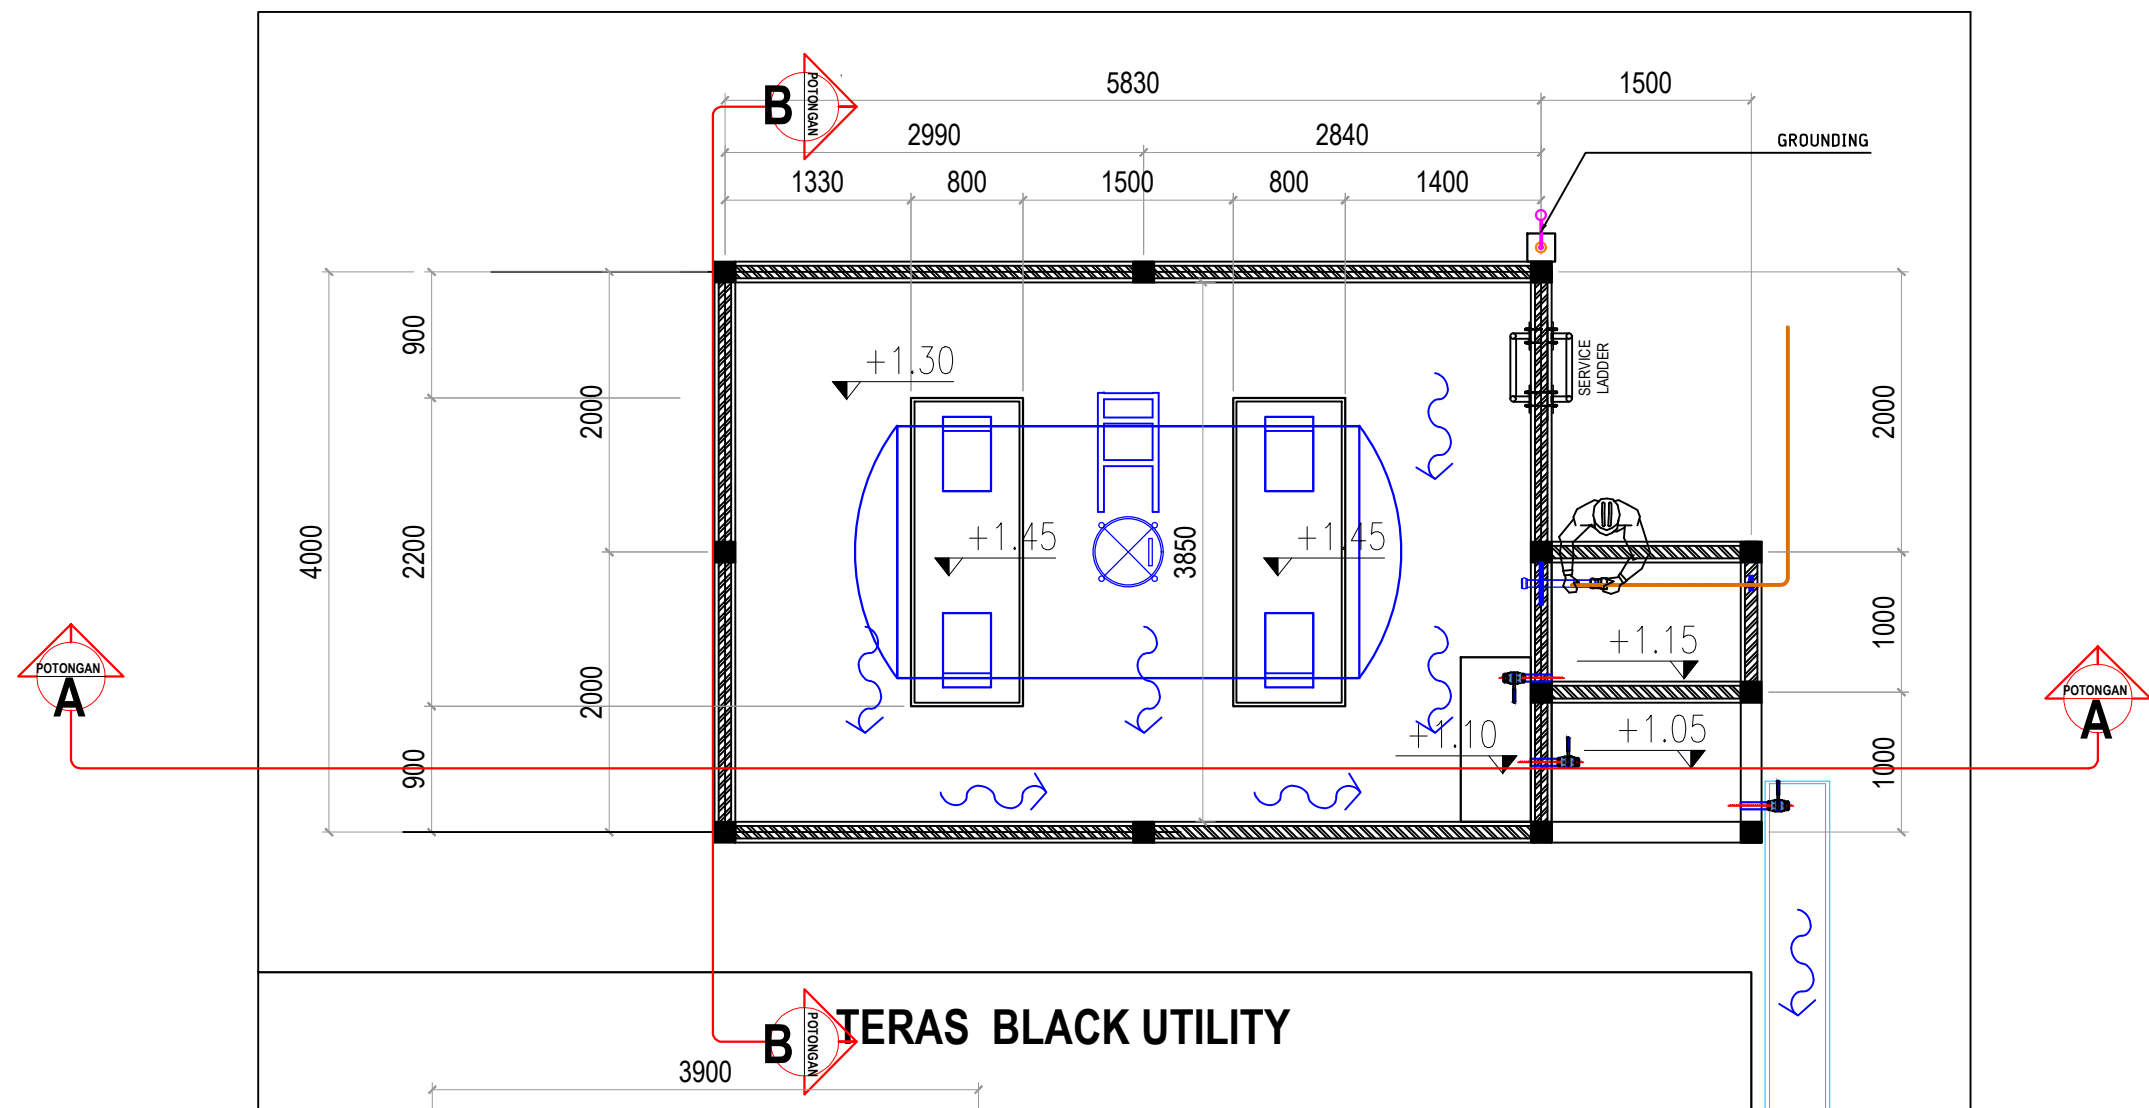


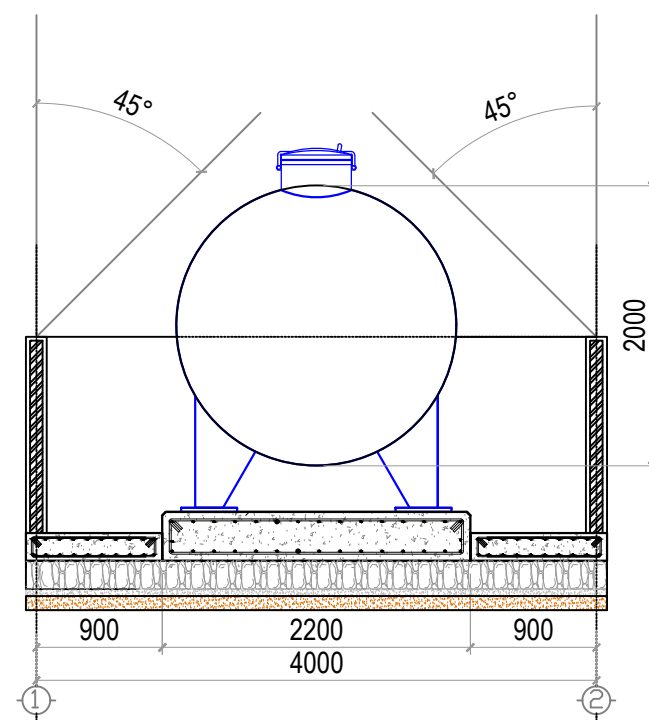

POTONGAN A-A

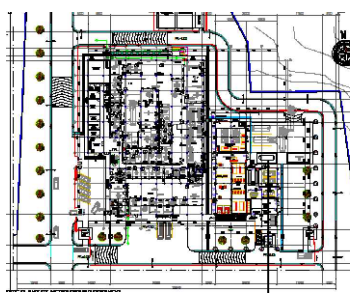

POTONGAN B-B

SITE PLANT			
			
LOKASI			
N/A			
NO	NO. REFERENSI REFERENCE NUMBER		
NO	TANGGAL	REVISION	
01	08/09/25	PERUBAHAN PONDASI	
Deskripsi revisi :			
N/A			
MANUFATUR			
 PT. MERSI BIOVAC PROINDO			
STATUS GAMBAR DRAWING STATUS			
FOR APPROVAL			
JUDUL GBR. DRAWING TITLE			
TAMPAK LAYOUT DETAIL BUND WALL KAP. 10.000 L			
PROJECT		PT.MERSI BIOVAC PROINDO	
		PARAF INITIALS	TANGGAL DATE
DIGAMBAR DRAWN			
DIPERIKSA CHECKED			
DISETUJUI APPROVED			
DISETUJUI APPROVED			
DISETUJUI APPROVED			
NO. GAMBAR DRAWING NUMBER			REV.
D-U-S-MBP.UT.L1-01			01