



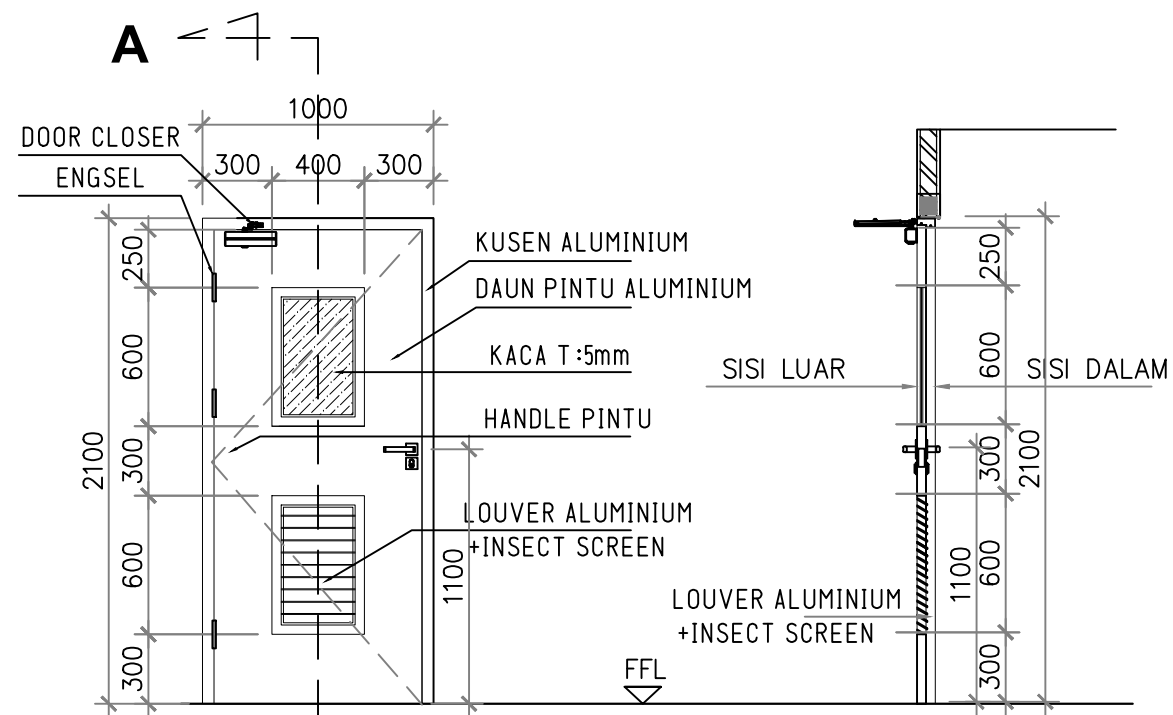


POT . A

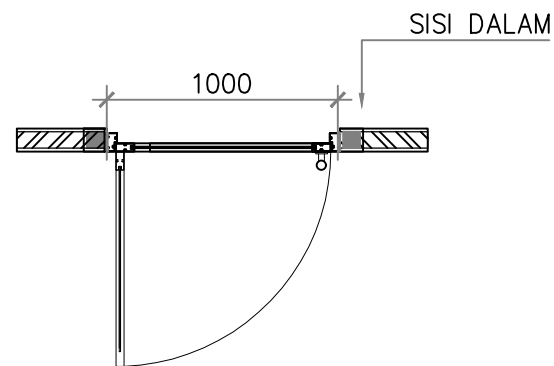


DETAIL PINTU ALUMINIUM (P.1)

SCALA : N.T.S

TYPE PINTU : P.1				
UKURAN	1000 X 2100mm	NO LANTAI	NAMA RUANG	JUMLAH
KUSEN	ALUMUNIUM	1 LANTAI 1	-	2
PINTU	FIN. POWDER COATING WARNA HIJAU RAL6019			
KACA BENING	ALUMUNIUM			
DOOR CLOSER	FIN. POWDER COATING WARNA HIJAU RAL6019			
		TOTAL		2

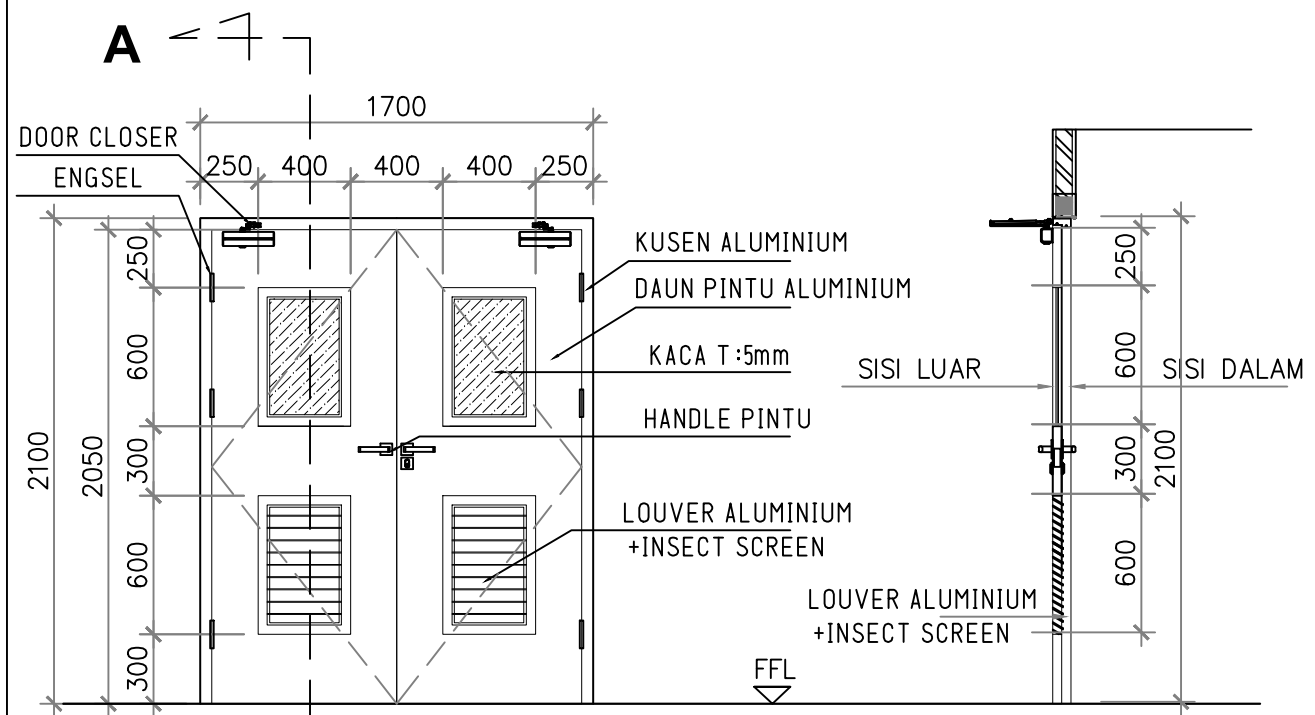

POT . A

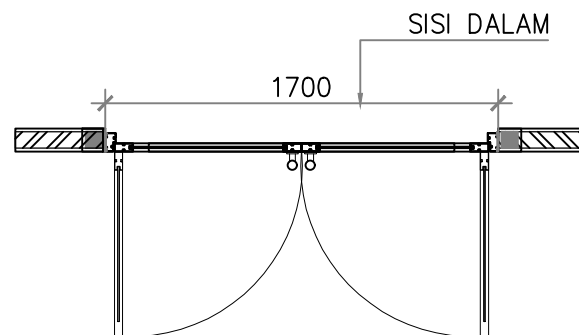


DETAIL PINTU ALUMINIUM (P.2)

SCALA : N.T.S


TYPE PINTU : P.2				
UKURAN	1000 X 2100mm	NO LANTAI	NAMA RUANG	JUMLAH
KUSEN	ALUMUNIUM	1 LANTAI 1	-	6
PINTU	FIN. POWDER COATING WARNA HIJAU RAL6019			
KACA BENING	ALUMUNIUM			
DOOR CLOSER	FIN. POWDER COATING WARNA HIJAU RAL6019			
		TOTAL		6

SITE PLANT

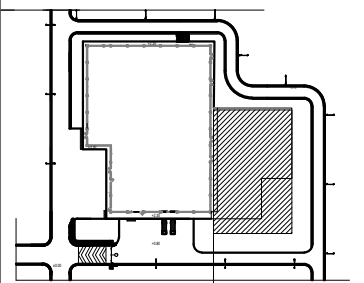

LOKASI

KETERANGAN

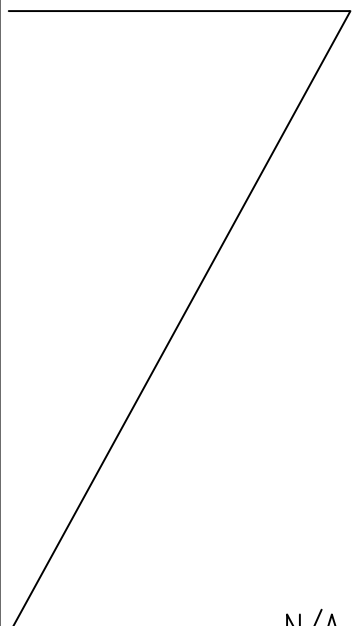


N/A

NO. REFERENSI
REFERENCE NUMBER

NO. TANGGAL
REVISION

Deskripsi revisi :

 

N/A

MANUFATUR




STATUS GAMBAR
DRAWING STATUS

SHOP DRAWING

JUDUL GBR.
DRAWING TITLE
DRAWING DETAIL PINTU P1 & P2

PROJECT	PT.MERISI BIOVAC PROINDO	PARAF INITIALS	TANGGAL DATE	UKURAN SIZE
DIGAMBAR DRAWN				A3
DIPERIKSA CHECKED				SKALA SCALE
DISETUJUI APPROVED				N.T.S
DISETUJUI APPROVED				
DISETUJUI APPROVED				
NO. GAMBAR DRAWING NUMBER	D-A-KPJ-MBP.UT.L1-24	REV.		02

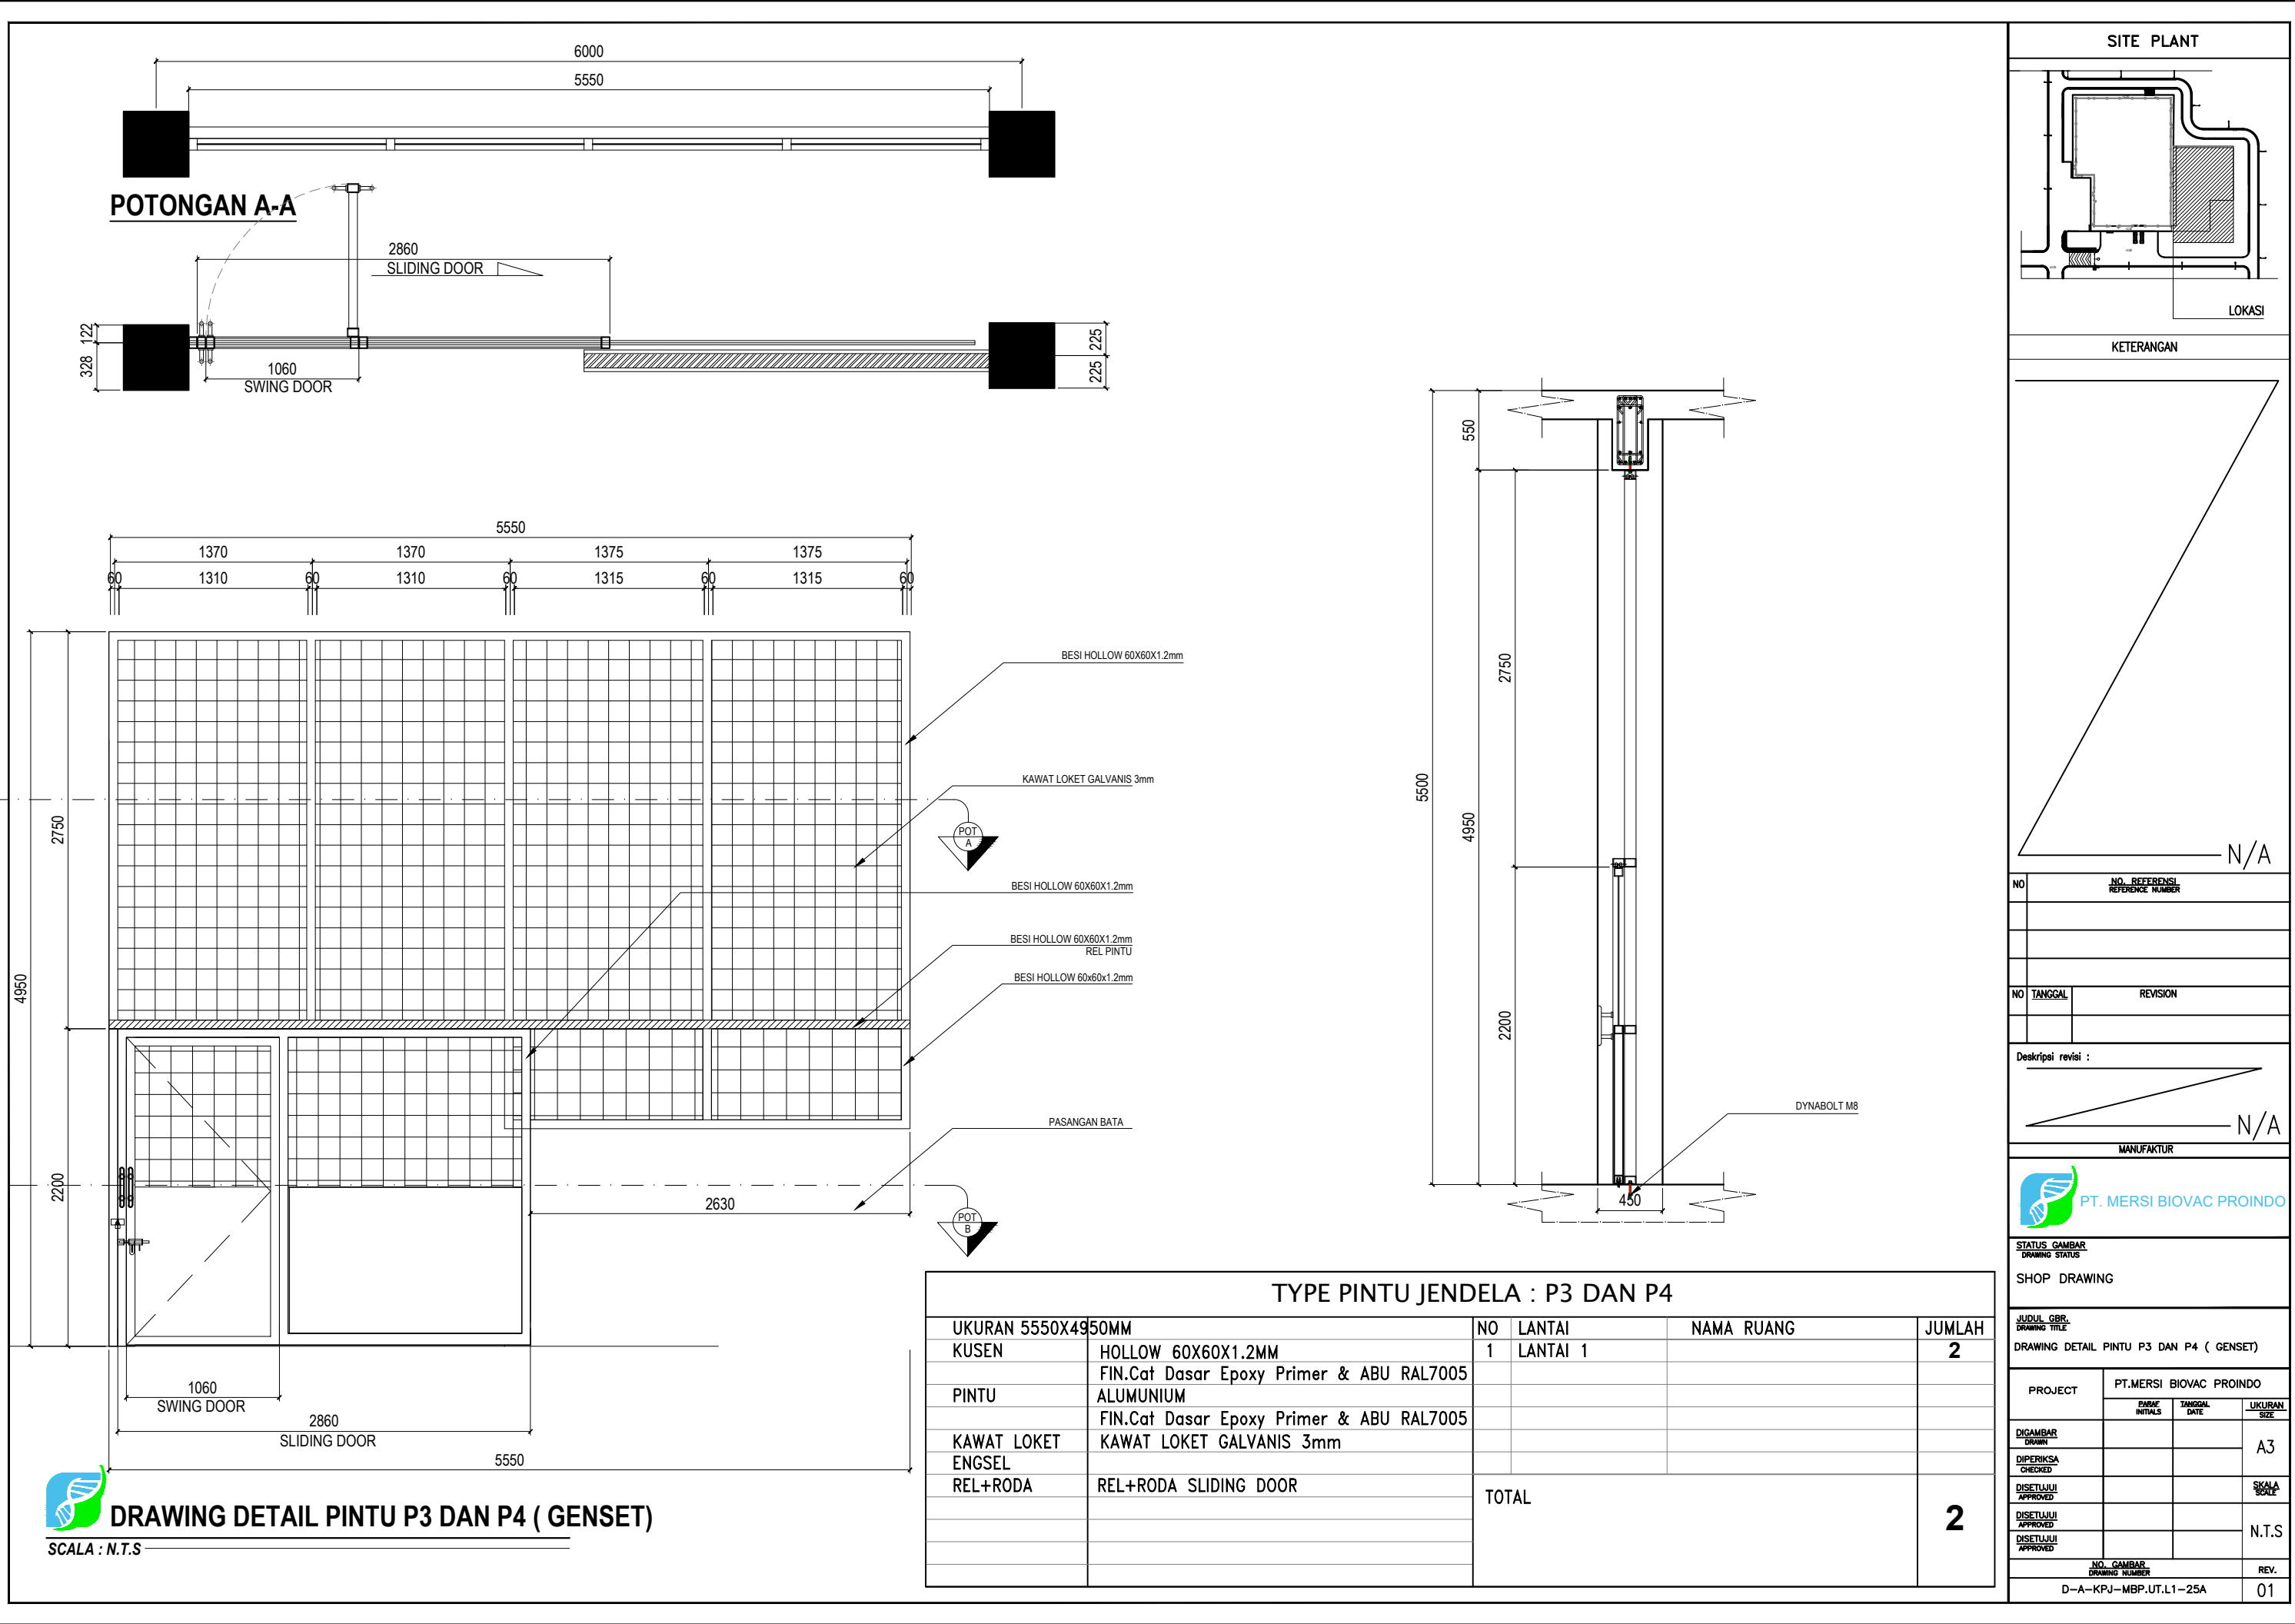

SITE PLANT

LOKASI

KETERANGAN

NO	NO. REFERENSI REFERENCE NUMBER
NO	TANGGAL
	REVISION

Deskripsi revisi :

MANUFATUR

PT. MERSI BIOVAC PROINDO

STATUS GAMBAR
DRAWING STATUS

SHOP DRAWING

JUDUL GBR.
DRAWING TITLE

DRAWING DETAIL PINTU P3 DAN P4 (GENSET)


PROJECT	PT.MERSI BIOVAC PROINDO		
	PARAF INITIALS	TANGGAL DATE	UKURAN SIZE
DIGAMBAR DRAWN			A3
DIPERIKSA CHECKED			
DISETUIJI APPROVED			SKALA SCALE
DISETUIJI APPROVED			N.T.S
DISETUIJI APPROVED			

NO. GAMBAR
DRAWING NUMBER

D-A-KPJ-MBP.UT.L1-25A

REV.

01

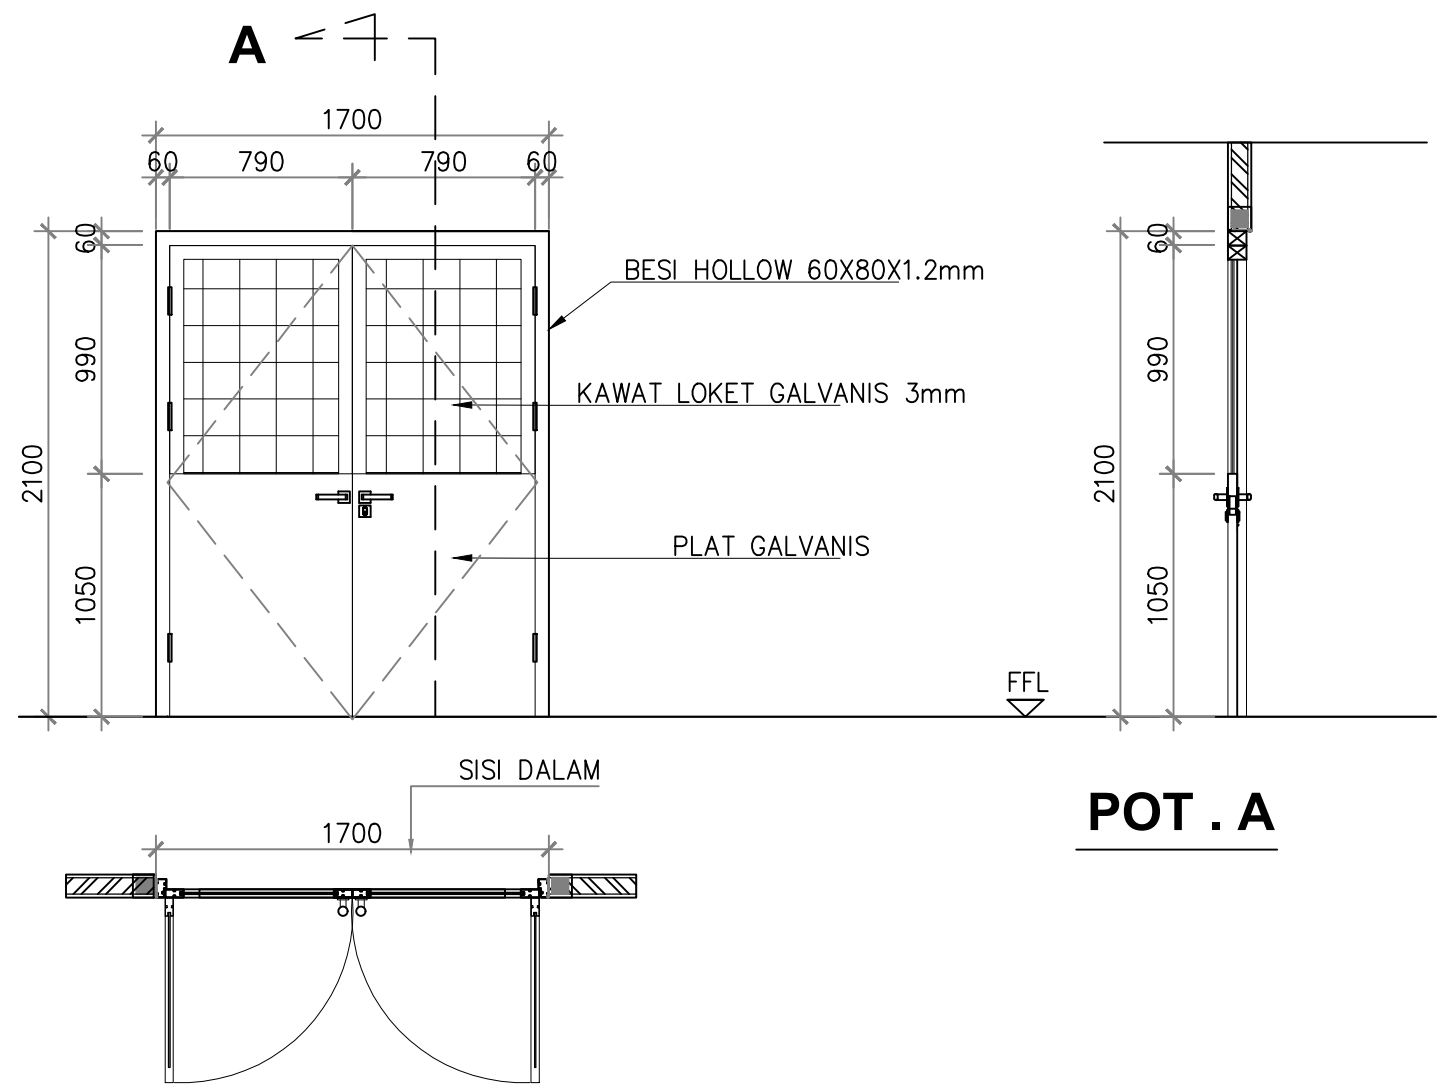


DETAIL PINTU DOUBLE BESI HOLLOW (P.5)


SCALA : N.T.S

TYPE PINTU : P.5				
UKURAN	1000 X 2100mm	NO LANTAI	NAMA RUANG	JUMLAH
KUSEN	BESI HOLLOW 60X60X1.2MM	1 LANTAI 1	-	1
PINTU	FIN. POWDER COATING WARNA ABU RAL7005			
	ALUMUNIUM			
	FIN. POWDER COATING WARNA ABU RAL7005			
KACA BENING				
LOUVER				
DOOR CLOSER				
		TOTAL		1

SITE PLANT

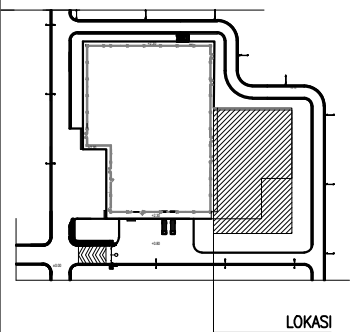


KETERANGAN

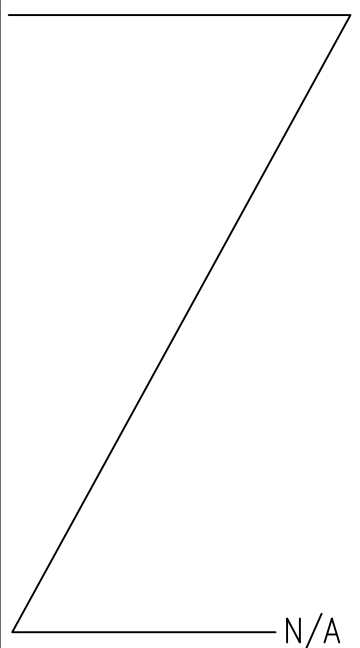

NO. REFERENSI
REFERENCE NUMBER

NO. TANGGAL
REVISION

Deskripsi revisi :

 

MANUFATUR



PT. MERSI BIOVAC PROINDO




STATUS GAMBAR
DRAWING STATUS

SHOP DRAWING

JUDUL GBR.
DRAWING TITLE


DRAWING DETAIL PINTU P5

PROJECT	PT.MERSI BIOVAC PROINDO		
	PARAF INITIALS	TANGGAL DATE	UKURAN SIZE
DIGAMBAR DRAWN			A3
DIPERIKSA CHECKED			
DISETUJUI APPROVED			SKALA SCALE
DISETUJUI APPROVED			
DISETUJUI APPROVED			N.T.S
NO. GAMBAR DRAWING NUMBER			REV.
D-A-KPJ-MBP.UT.L1-25B			02

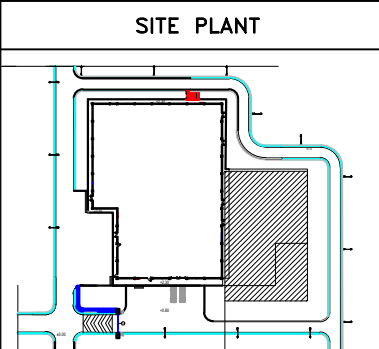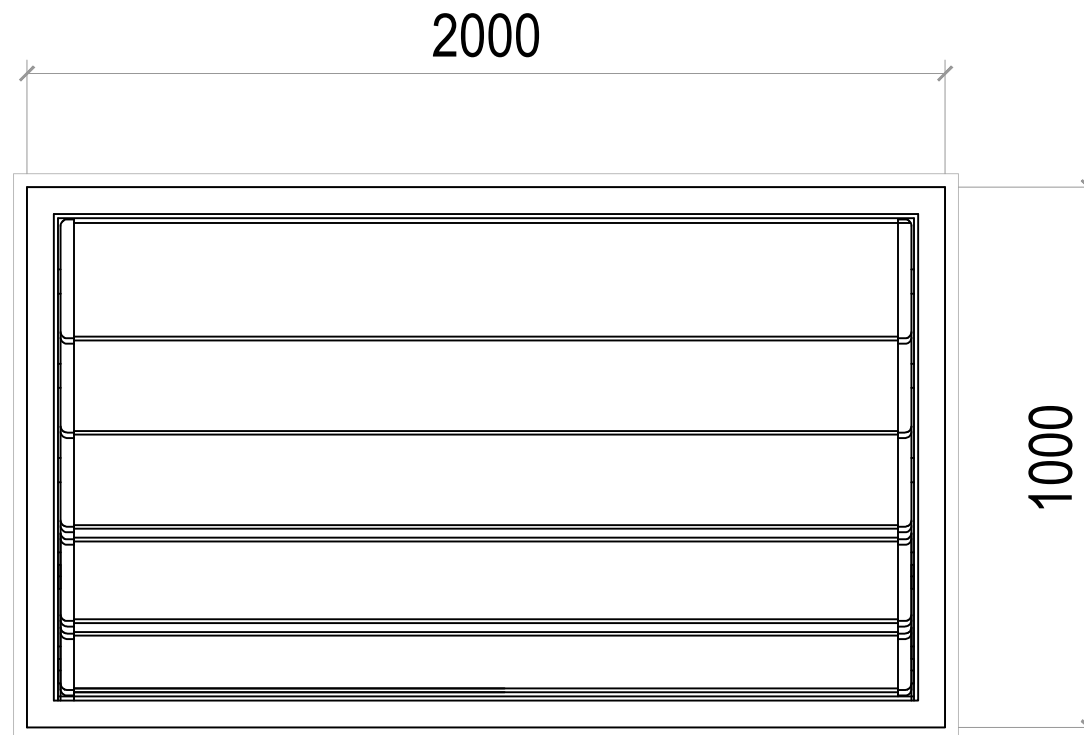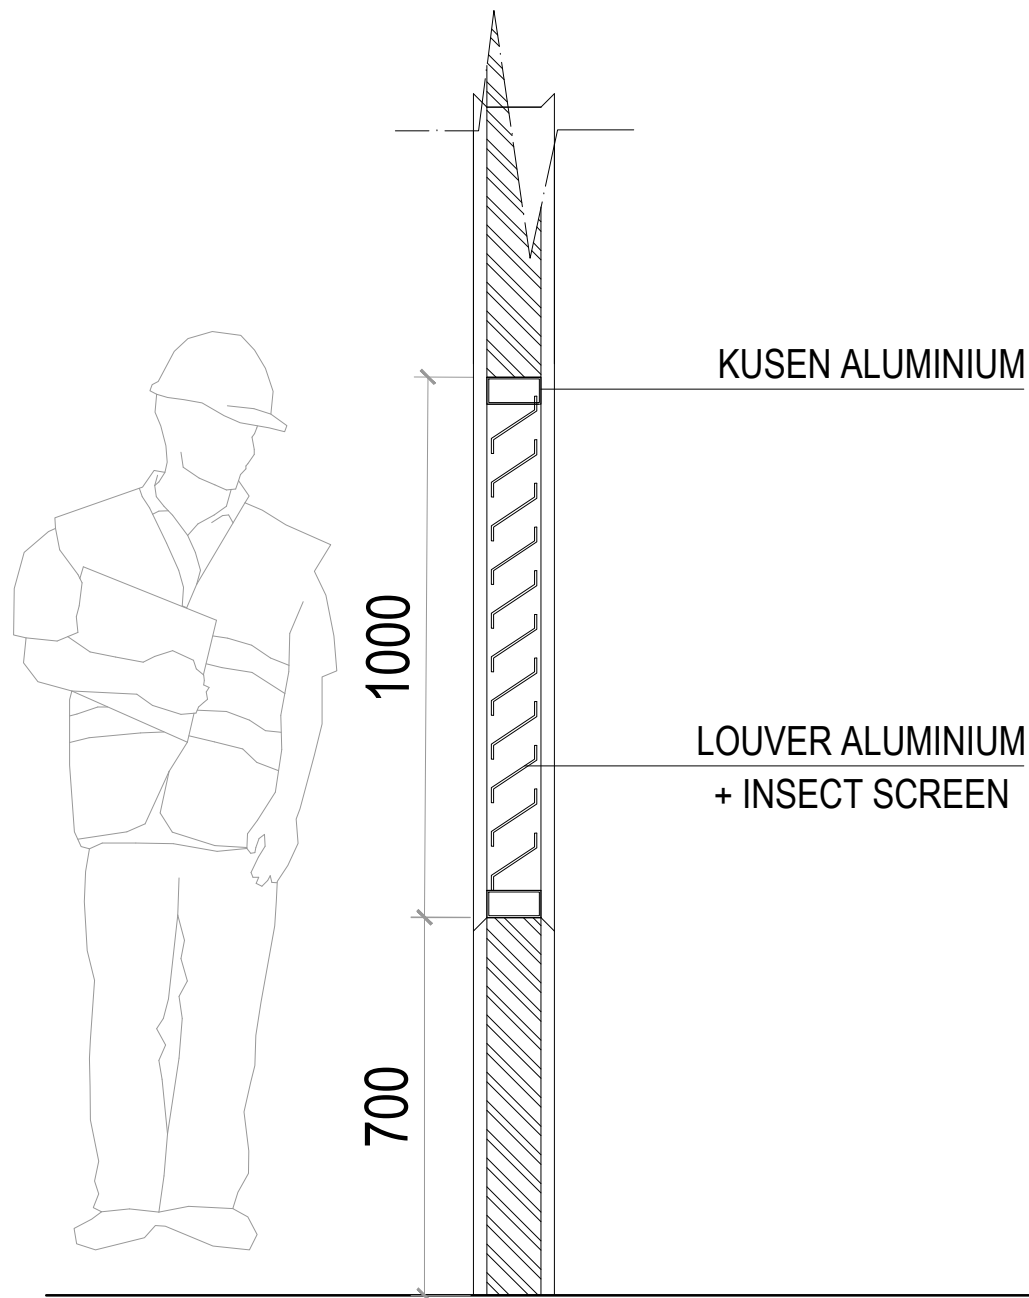

LOKASI

KETERANGAN

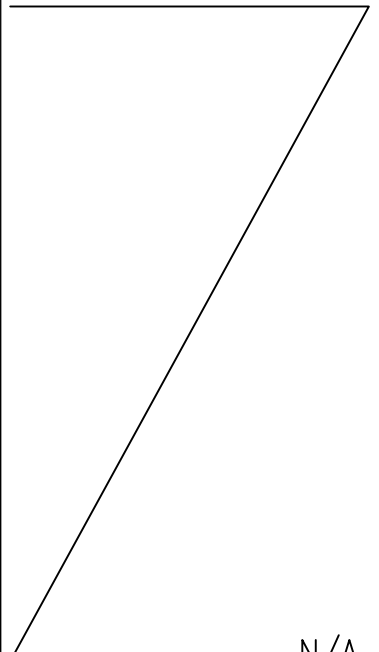


N/A

NO. REFERENSI
REFERENCE NUMBER

NO.	TANGGAL	REVISION

NO.	TANGGAL	REVISION

Deskripsi revisi :

 

N/A

MANUFAKTUR



STATUS GAMBAR
DRAWING STATUS

SHOP DRAWING

JUDUL GBR.
DRAWING TITLE


DRAWING DETAIL LOUVER TYPE 2

PROJECT	PT.MERSI BIOVAC PROINDO		
	PARAF INITIALS	TANGGAL DATE	UKURAN SIZE
DIGAMBAR DRAWN			A3
DIPERIKSA CHECKED			
DISETUJUI APPROVED			SKALA SCALE
DISETUJUI APPROVED			
DISETUJUI APPROVED			N.T.S
DISETUJUI APPROVED			
NO. GAMBAR DRAWING NUMBER			REV.
D-A-KPJ-MBP.UT.L1-23			01




DRAWING DETAIL LOUVER TYPE 2

SCALA : N.T.S

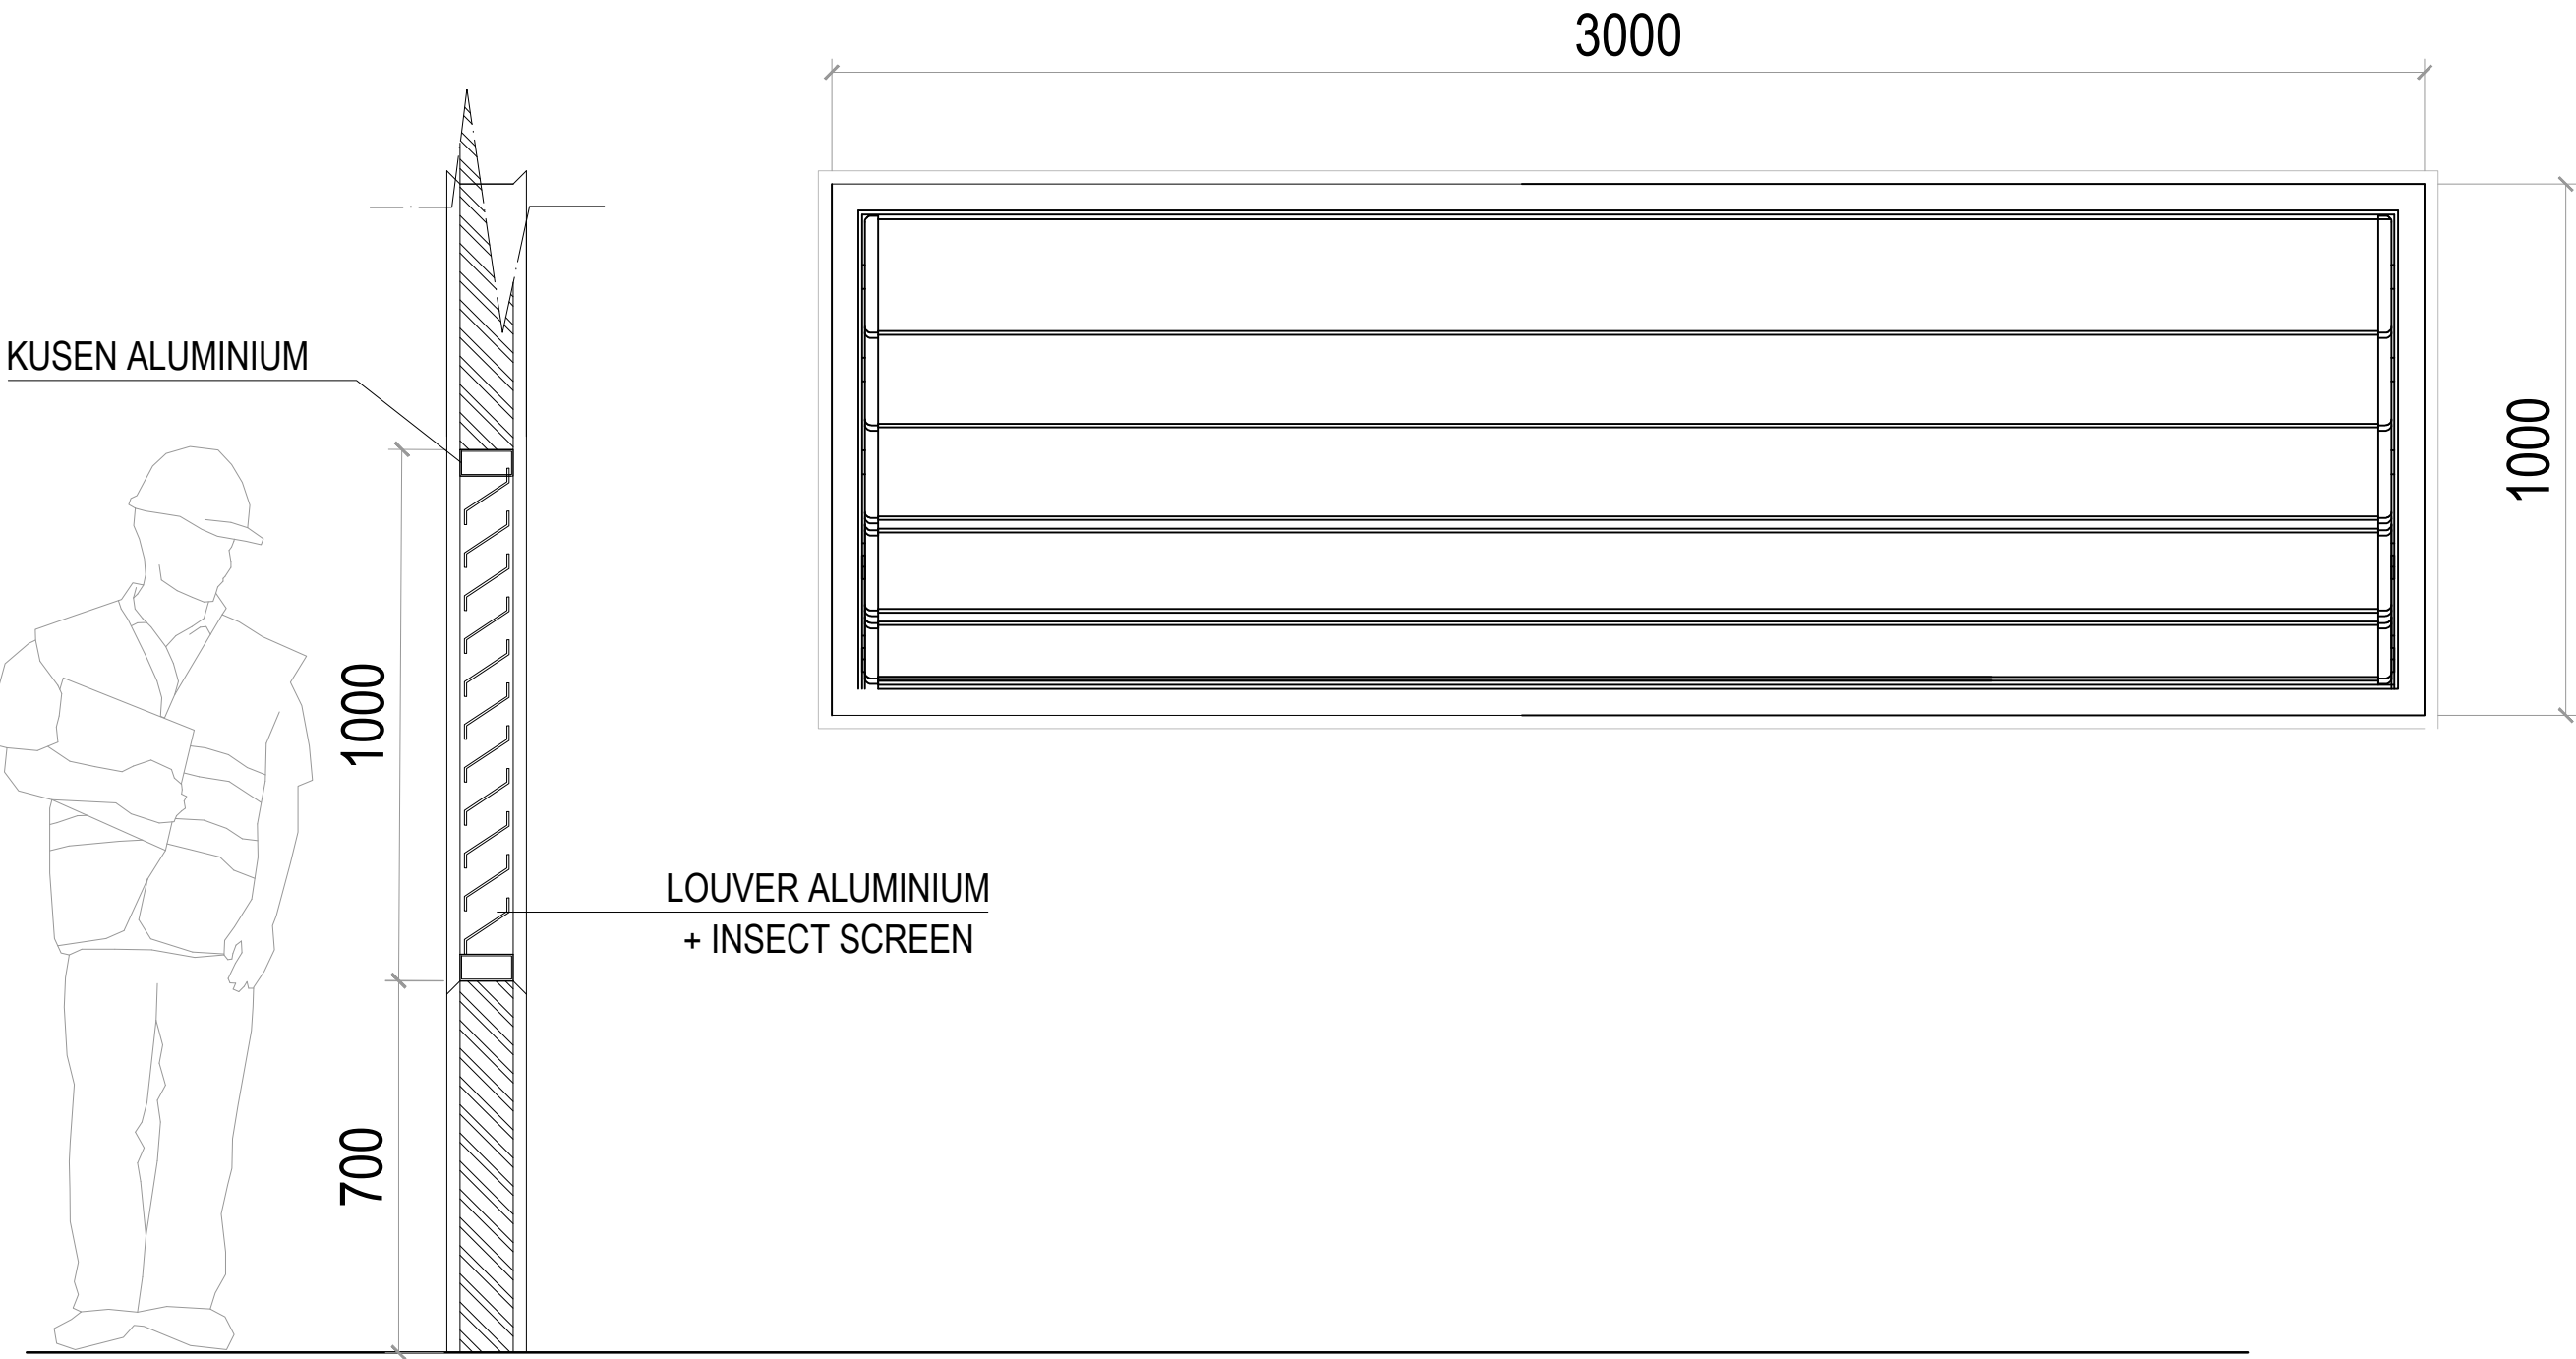

SITE PLANT



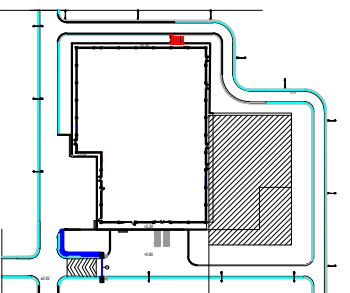


LOKASI

KETERANGAN

N/A

NO	NO. REFERENSI REFERENCE NUMBER		
NO	TANGGAL	REVISION	
Deskripsi revisi :			
N/A			
MANUFAKTUR			
PT. MERSI BIOVAC PROINDO			
STATUS GAMBAR DRAWING STATUS			
SHOP DRAWING			
JUDUL GBR. DRAWING TITLE			
DRAWING DETAIL LOUVER TYPE 1			
PROJECT	PT.MERSI BIOVAC PROINDO		
	PARAF INITIALS	TANGGAL DATE	UKURAN SIZE
DIGAMBAR DRAWN			A3
DIPERIKSA CHECKED			
DISETUJUI APPROVED			SKALA SCALE
DISETUJUI APPROVED			N.T.S
DISETUJUI APPROVED			
NO. GAMBAR DRAWING NUMBER			REV.
D-A-KPJ-MBP.UT.L1-22			02

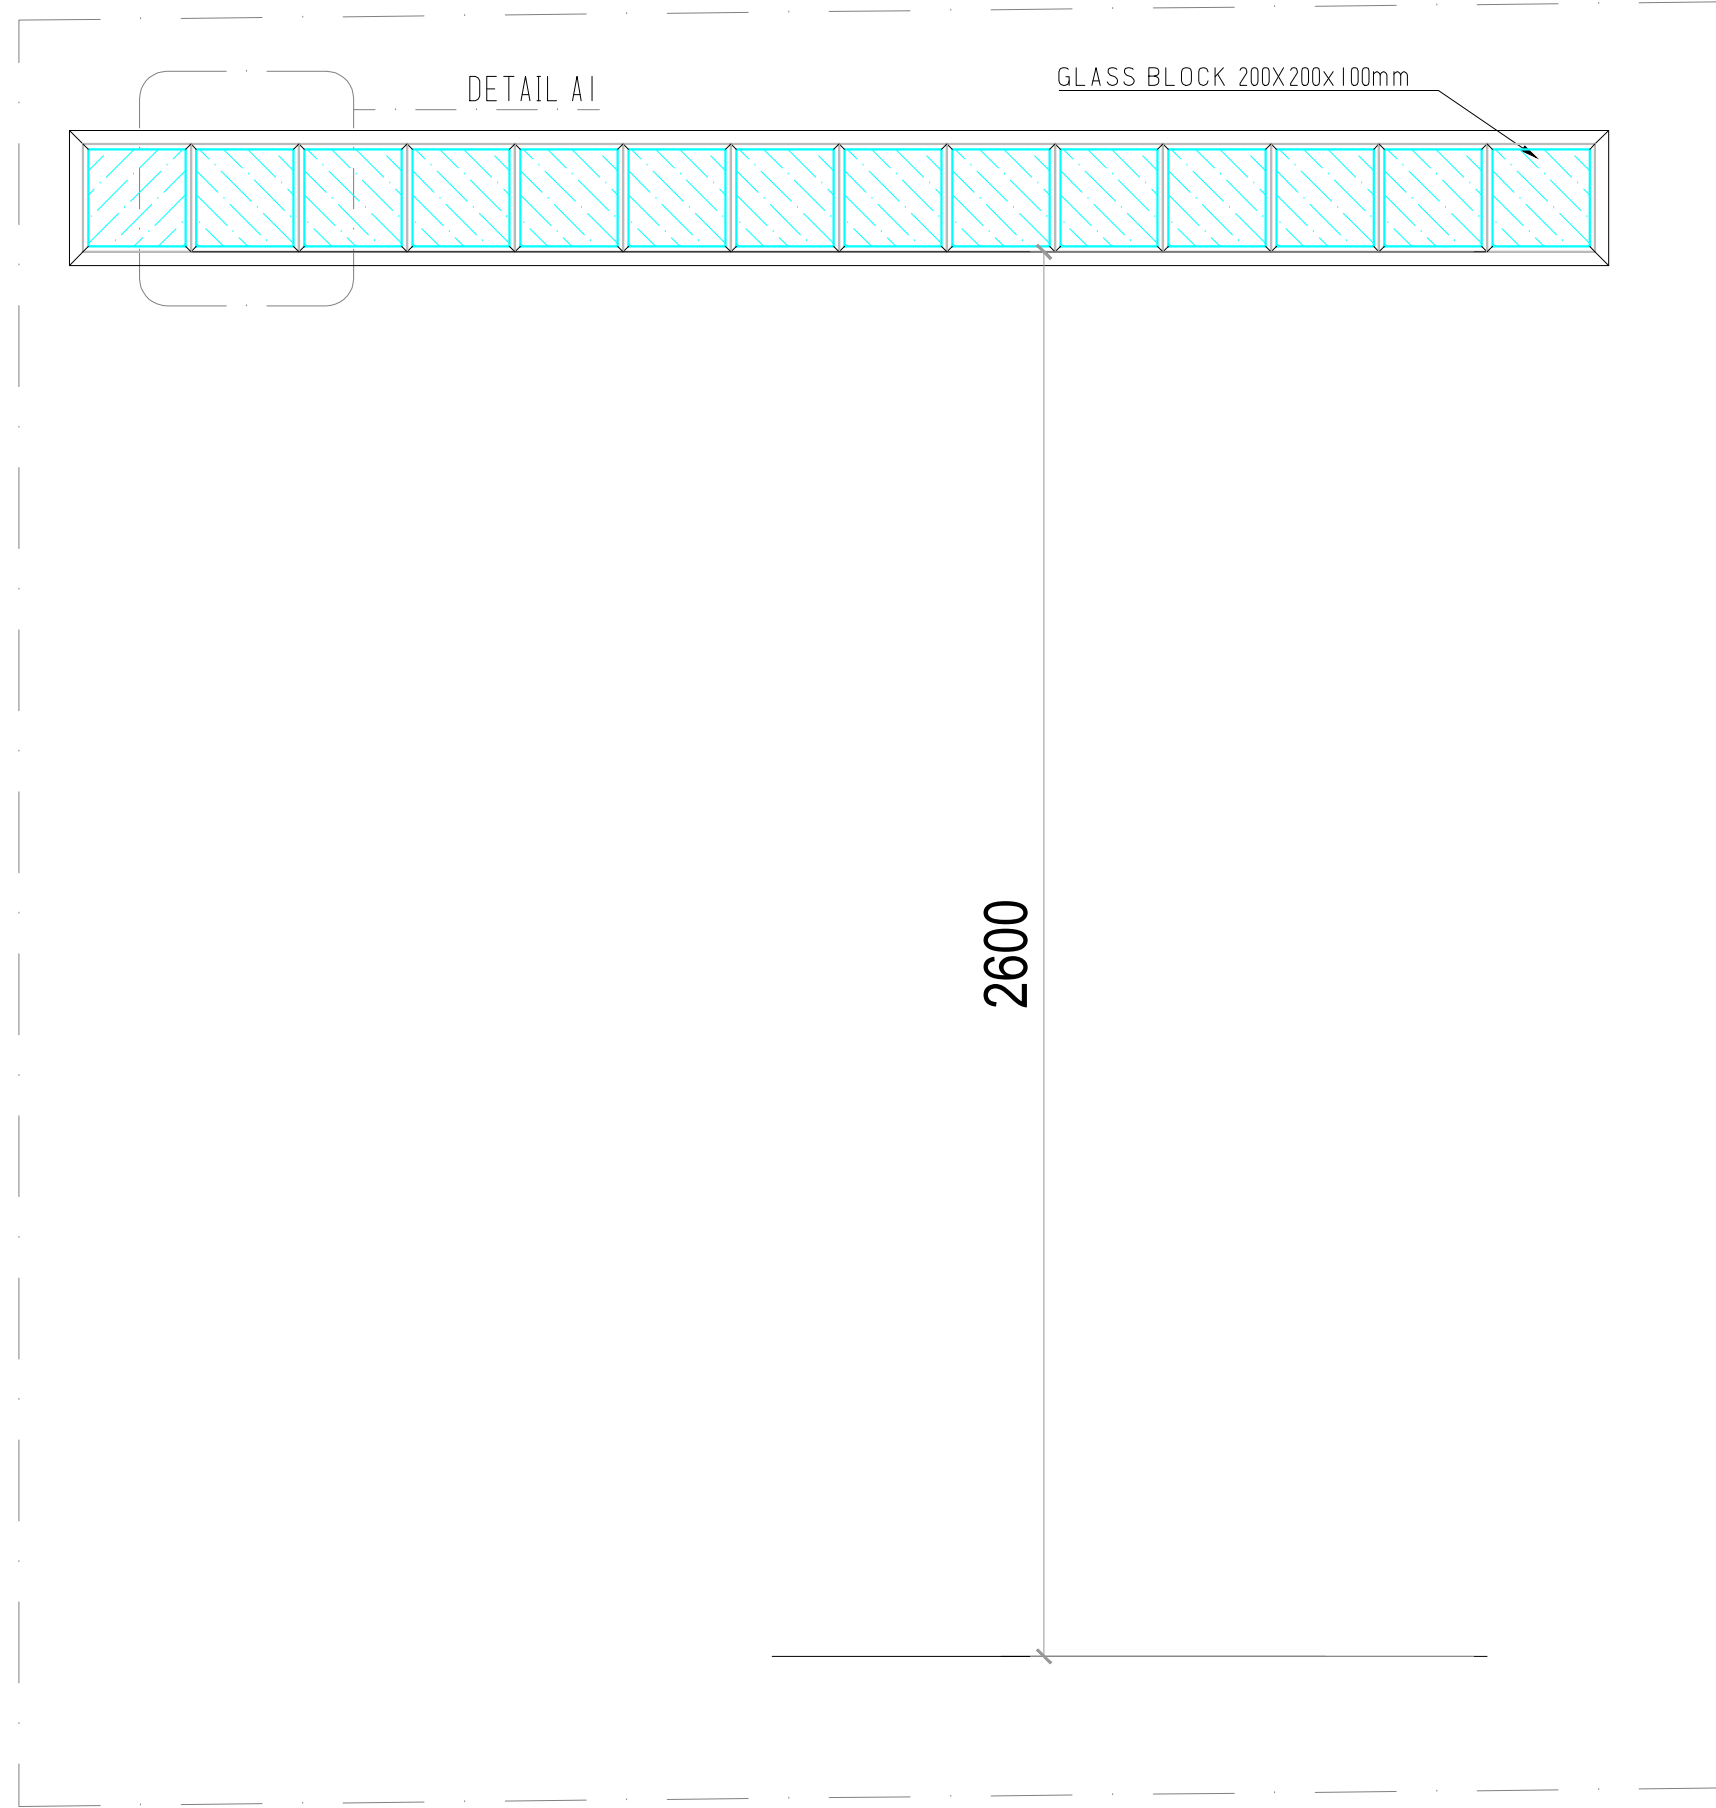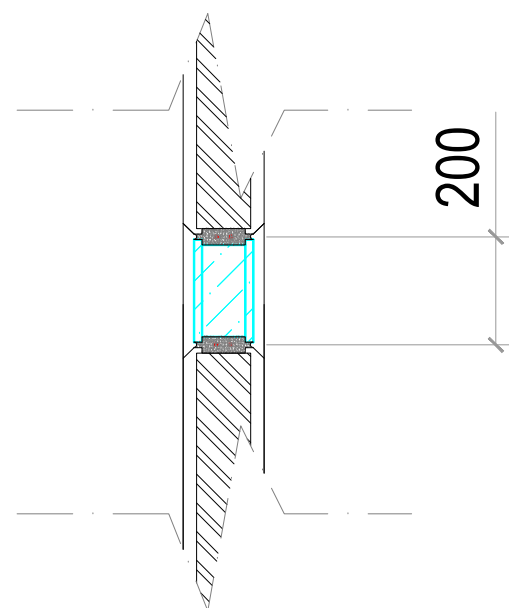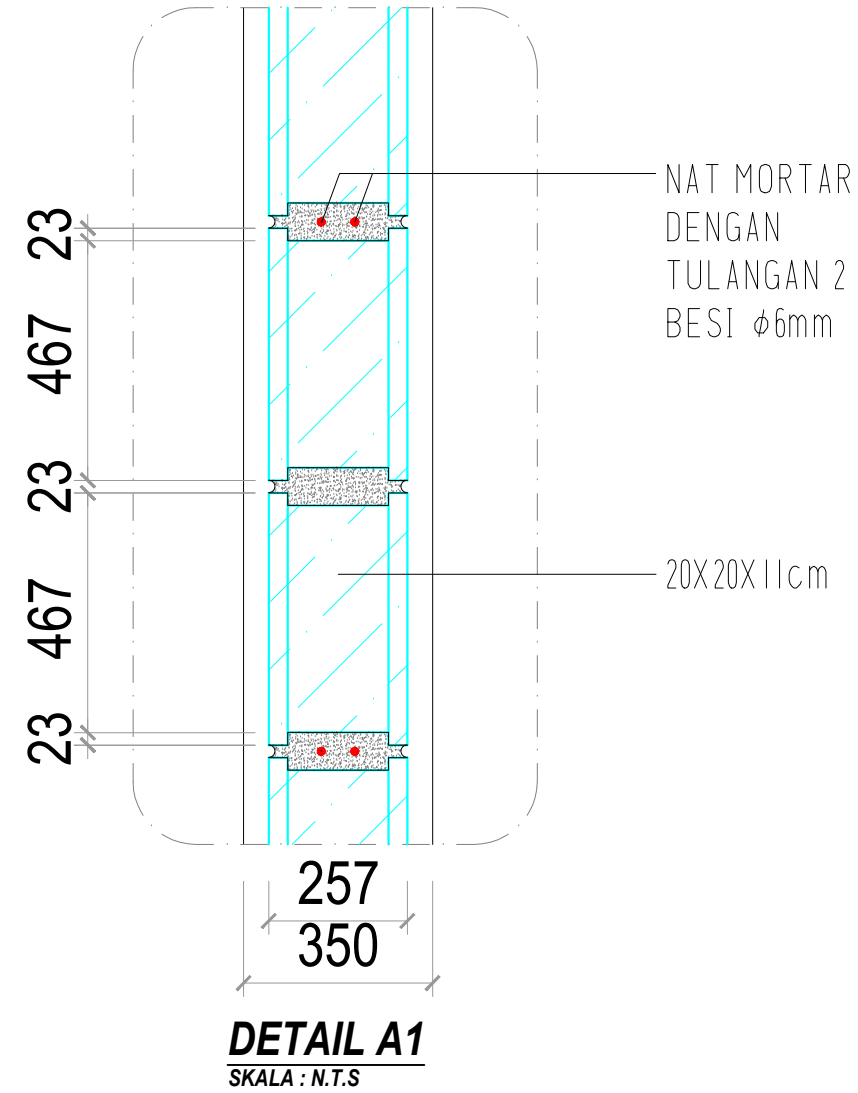

SITE PLANT

LOKASI

KETERANGAN

N/A

NO	NO. REFERENSI REFERENCE NUMBER

NO	TANGGAL	REVISION

Deskripsi revisi :

N/A

MANUFAKTUR

PT. MERSI BIOVAC PROINDO

**STATUS GAMBAR
DRAWING STATUS**

SHOP DRAWING

**JUDUL GBR.
DRAWING TITLE**

TAMPAK POTONGAN A—DRAWING DETAIL GLASS BLOCK

PROJECT	PT.MERSI BIOVAC PROINDO		
	PARAF INITIALS	TANGGAL DATE	UKURAN SIZE
DIGAMBAR DRAWN			A3
DIPERIKSA CHECKED			
DISETUJUI APPROVED			SKALA SCALE
DISETUJUI APPROVED			N.T.S
DISETUJUI APPROVED			
NO. GAMBAR DRAWING NUMBER			REV.
D—A—KPJ—MBP.UT.L1—26			02