



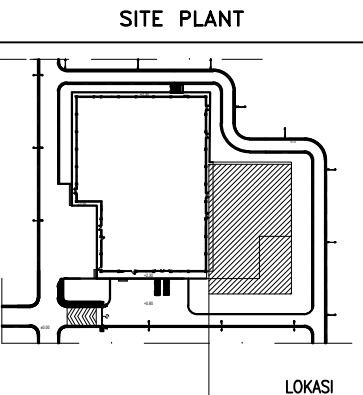


LAYOUT FLOOR HARDENER LANTAI 1

SCALA : N.T.S

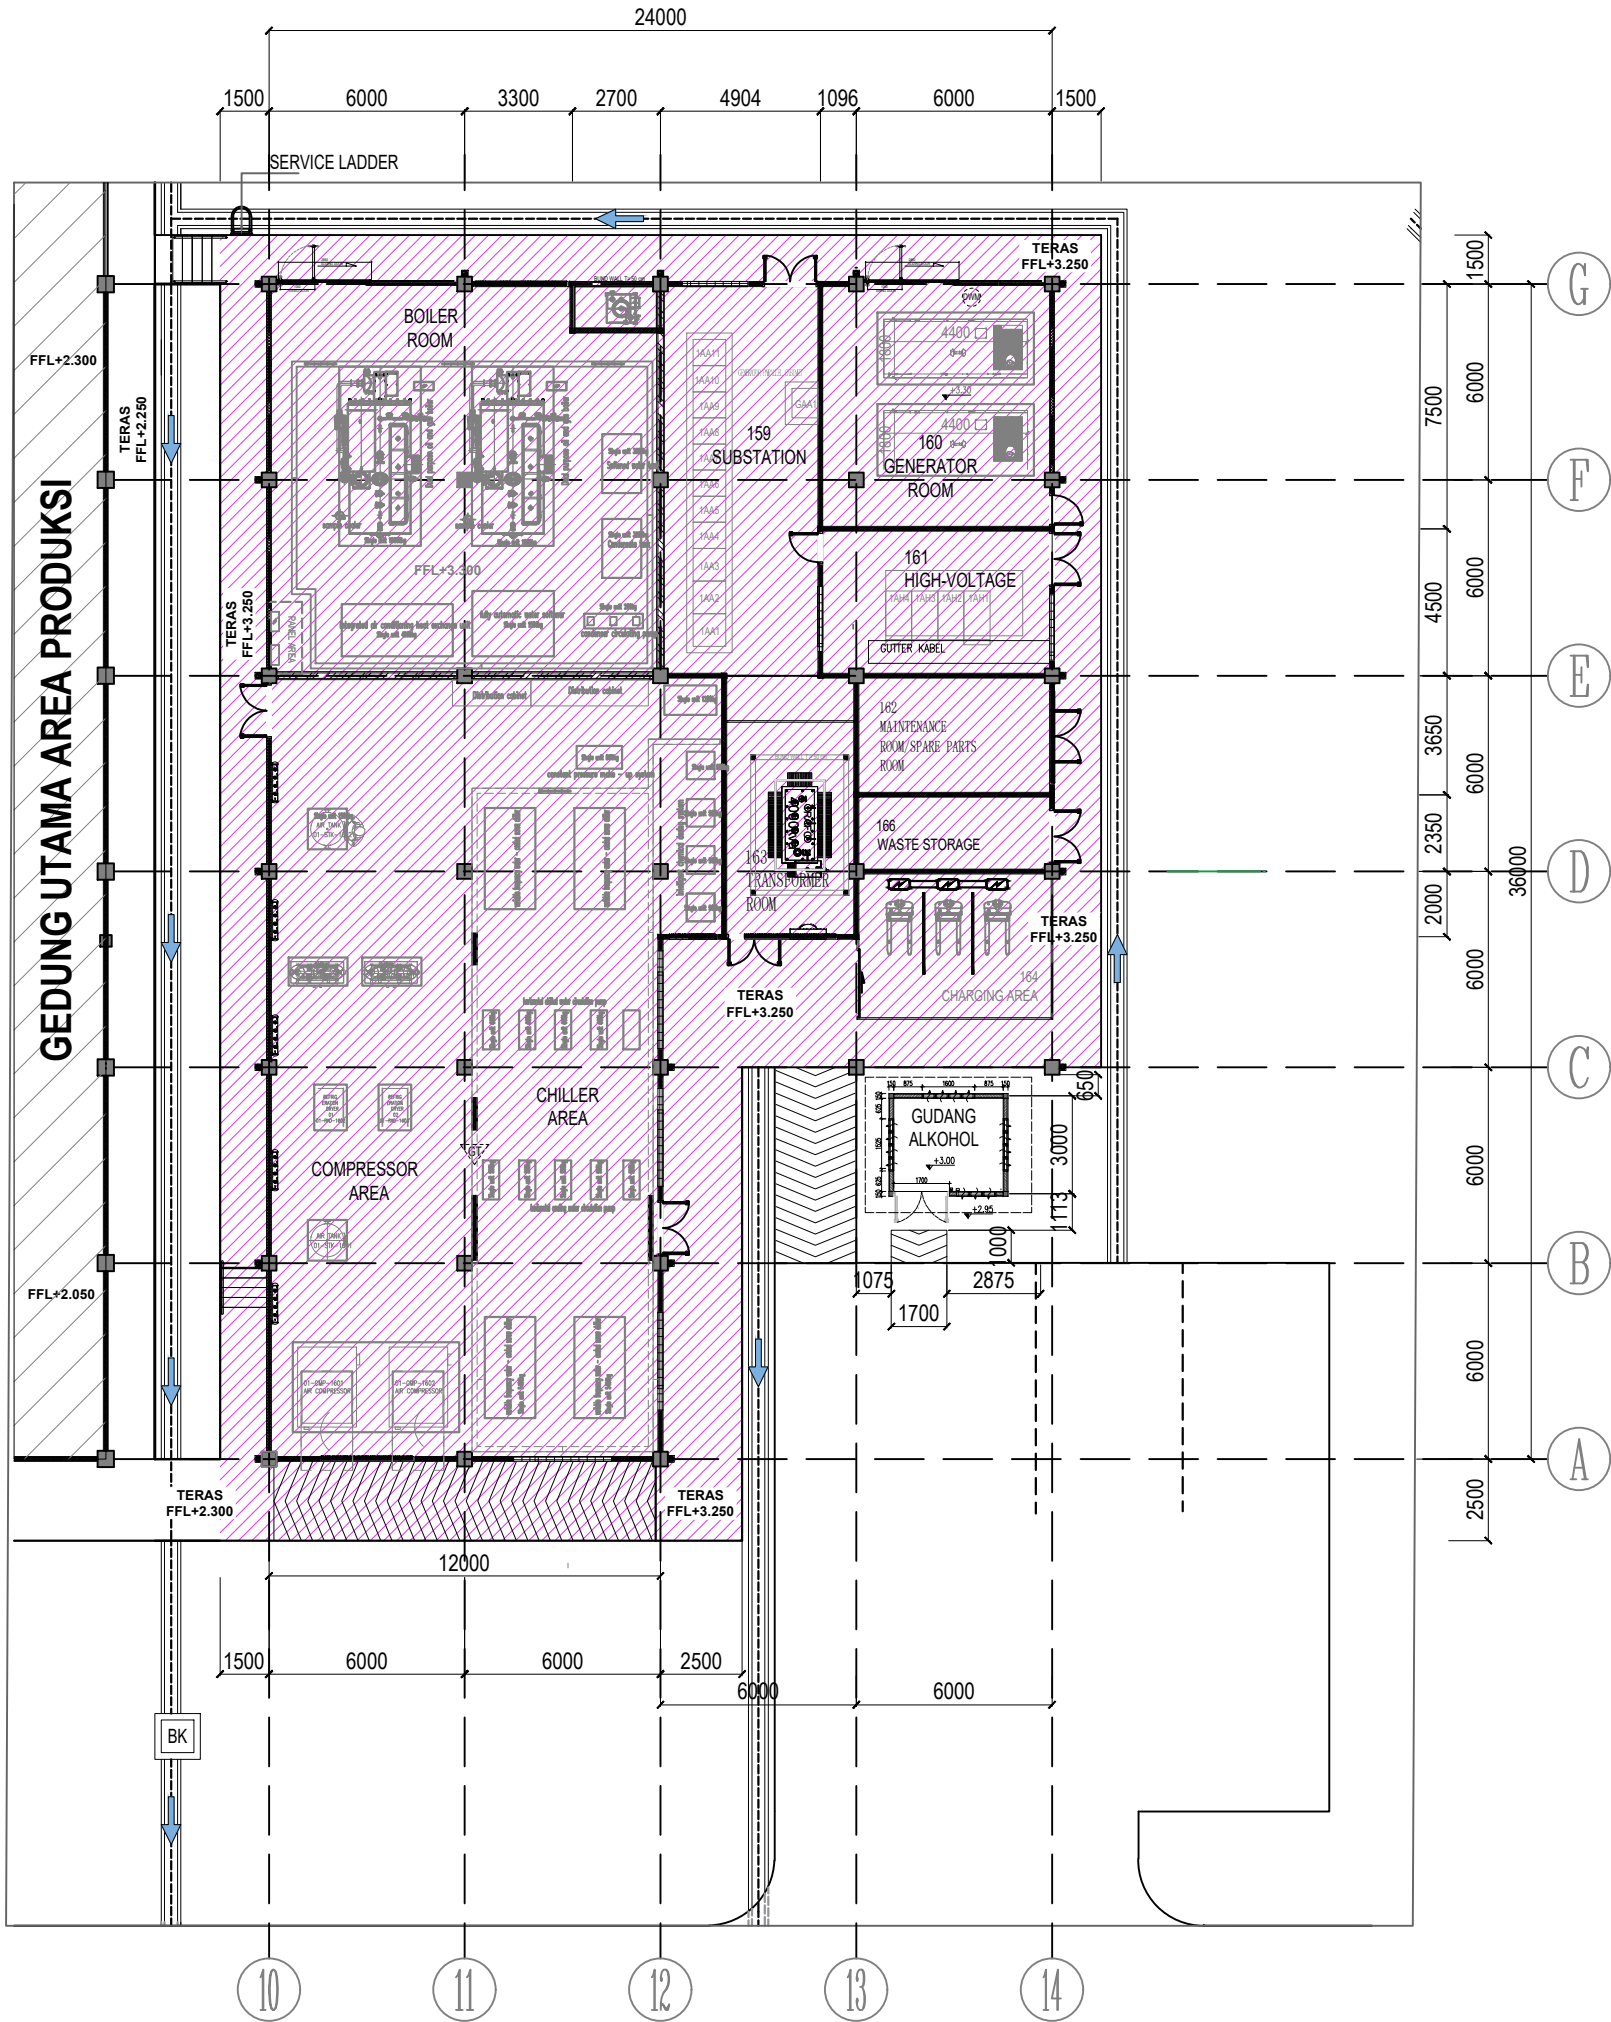

KETERANGAN

FLOOR HARDENER

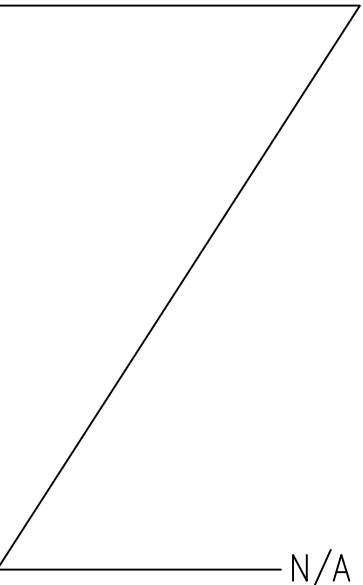

NO. REFERENSI
REFERENCE NUMBER

NO. TANGGAL
REVISION

Deskripsi revisi :

MANUFATUR




STATUS GAMBAR
DRAWING STATUS

SHOP DRAWING

JUDUL GBR.
DRAWING TITLE

LAYOUT & EQUIPMENT LOAD BLACK UTILITY

PROJECT	PT.MERSI BIOVAC PROINDO		
	PARAF INITIALS	TANGGAL DATE	UKURAN SIZE
DIGAMBAR DRAWN			A3
DIPERIKSA CHECKED			SKALA SCALE
DISETUJUI APPROVED			N.T.S
DISETUJUI APPROVED			
DISETUJUI APPROVED			
NO. GAMBAR DRAWING NUMBER			REV.
D-C-CI-MBP.UT.L1-34			00

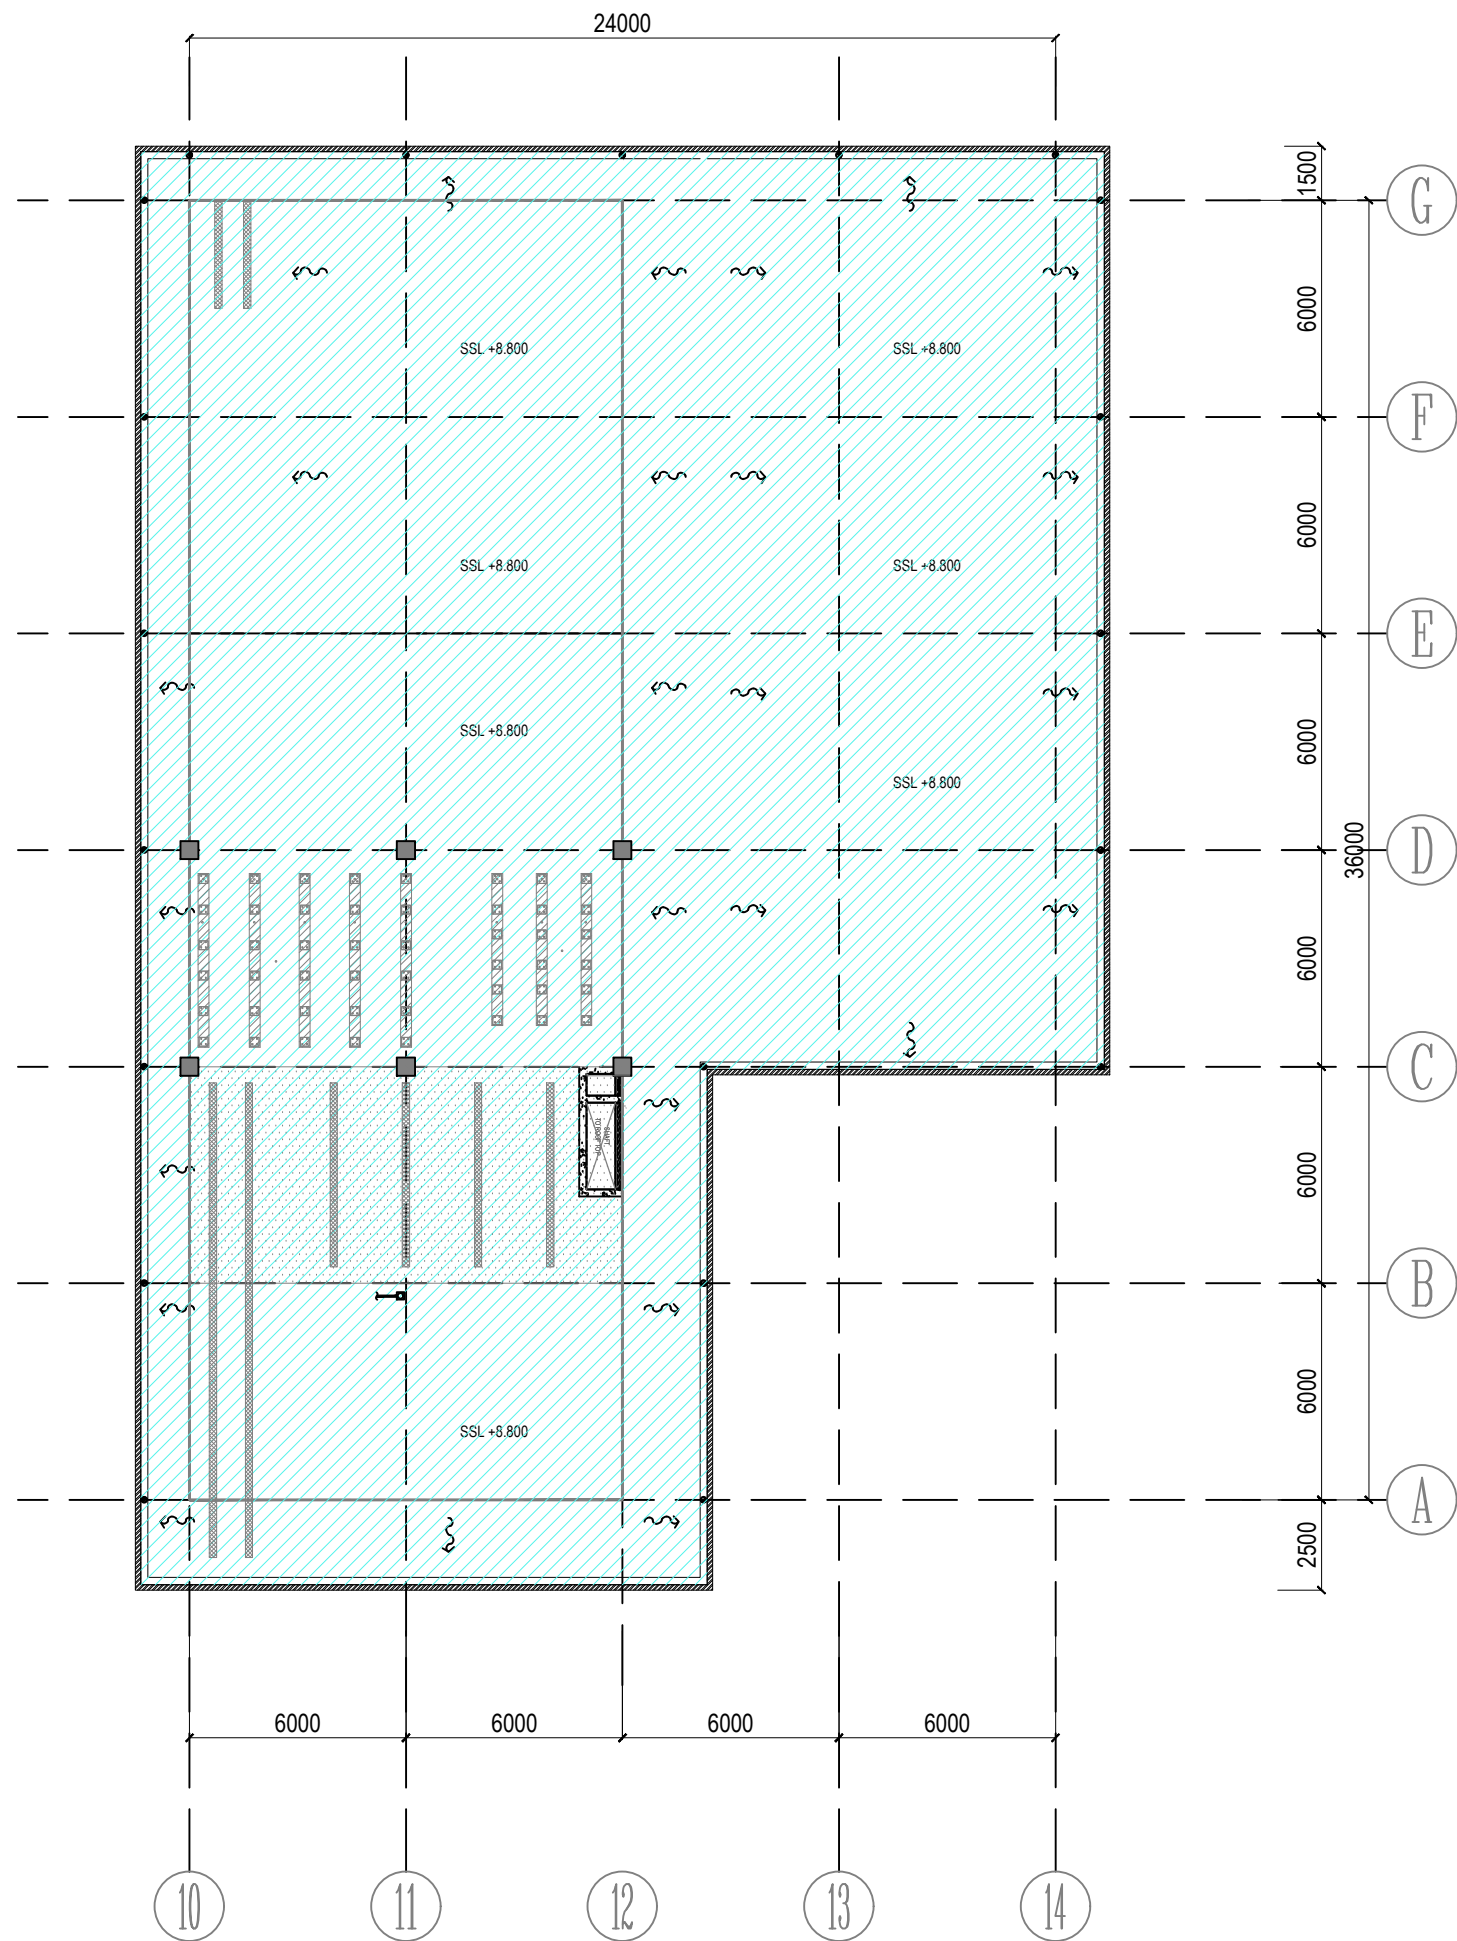

LAYOUT PELAPIS KEDAP AIR (WATERPROOFING) ATAP DAK

SCALA : N.T.S

SITE PLANT			
LOKASI			
KETERANGAN			
PELAPIS KEDAP AIR(WATERPROOFING)			
N/A			
NO. REFERENSI REFERENCE NUMBER			
NO. TANGGAL REVISION			
Deskripsi revisi :			
N/A			
MANUFATUR			
PT. MERISI BIOVAC PROINDO			
STATUS GAMBAR DRAWING STATUS			
SHOP DRAWING			
JUDUL CBR. DRAWING TITLE			
LAYOUT WATERPROOFING ATAP DAK			
PROJECT		PT.MERISI BIOVAC PROINDO	
PARAF INITIALS		TANGGAL DATE	UKURAN SIZE
DIGAMBAR DRAWN			A3
DIPERIKSA CHECKED			SKALA SCALE
DISETUJUI APPROVED			N.T.S
DISETUJUI APPROVED			
DISETUJUI APPROVED			
NO. GAMBAR DRAWING NUMBER			REV.
D-C-CI-MBP.UT.L2-35			00