

Data Inventaris Timbangan Dept. Produksi
Merk. Acis, Kapasitas : 3 Kg

No	No. Inventaris	Bagian / Unit	Keterangan
Unit 1			
1	742/B/PROD/TIM/07/13/05	K. Sekunder unit 1 Line 2	
2	024/U.1/PROD/TIM/03/17/3	K. Sekunder unit 1 Line 3	
3	128/U.1/PROD/TMB/08/16/3	K. Sekunder unit 1 Line 1	
4	091/U.1/PROD/TIM/05/16/1	K. Sekunder unit 1 Line 6	
5	024/U.1/PROD/TIM/03/17/2	K. Sekunder unit 1 Line 4	
Unit 2			
1	021/U.2/PROD/TIMB/IV/20/002	K. Sekunder unit 2 Line 1	
2	036/U.2/PROD/TIMB/VI/20	K. Sekunder unit 2 Line 5	
3	161/U.2/PROD/TIMB/11/16/1	K. Sekunder unit 2 Line 2	
4	021/U.2/PROD/TIMB/IV/20/001	K. Primer unit 2 R. Filling	
5	128/U.1/PROD/TIMB/08/16/4	Unit 2 Stagging bahan baku	
6	052/U.2/PROD/TIMB/VII/20	K. Sekunder unit 2 Line 4	
Unit 3			
1	024/U.3/PROD/TIM/03/17/5	K. Sekunder unit 3 Line 1	
2	024/U.3/PROD/TIM/03/17/4	K. Sekunder unit 3 Line 2	
3	329/C/PROD/TIMB/08/10/04	K. Sekunder unit 3	Untuk sampling inpc
4	742/D/PROD/TIMB/7/13/01	K. Sekunder unit 3 Line 3	
Unit 4			
1	293/A/PROD/TIM/04/10/002	K. Sekunder unit 4 Line 6	
2	329/A/PROD/TIM/8/10/01	K. Sekunder unit 4 Line 5	
3	744/A/PROD/TIM/07/13/003	K. Sekunder unit 4 Line 4	
4	005/U.4/PROD/TIMB/03/15/2	K. Sekunder unit 4 Line 2	
5	069/U.4/PROD/TIMB/07/17/2	K. Sekunder unit 4 Line 1	
6	094/U.4/PROD/TIMB/09/17/1	K. Sekunder unit 4 Line 3	
7	744/A/PROD/TIM/07/13/02	R. Staging Hasil Timbang	
Unit 4 Lantai 2			
1	014/U.4/PROD/TIMB/III/20/001	K. Sekunder unit 4 Line 1	
2	014/U.4/PROD/TIMB/III/20/002	K. Sekunder unit 4 Line 2	
3	014/U.4/PROD/TIMB/III/20/003	K. Sekunder unit 4 Line 3	
4	014/U.4/PROD/TIMB/III/20/004	K. Sekunder unit 4 Line 4	
5	014/U.4/PROD/TIMB/III/20/005	K. Sekunder unit 4 Line 5	
Unit 5			
1	843/U.5/PROD/TIMB/12/14/4	K. Sekunder unit 5 Line 2	Untuk produk Kalpanax Salep 2 unit, Inhalasi 1 unit
2	744/A/PROD/TIM/07/13/004	K. Sekunder unit 5 Line 2	
3	015/U.5/PROD/TIMB/III/20	K. Sekunder unit 5 Line 2	
Total Timbangan = 30 unit			



No. JQBL21121413

Jakarta, 17 December 2021

PT. MERSIFARMA TIRMAKU MERCUSANA

Wisma Tiara Lt.IV Jl. Raya Pasar Minggu Km.18 No.17 Jakarta 12510 Telp. 021-7987683

- -

Up : Bp. Cahya
 Telp : 021-7987683
 Fax : 021-7987684/86

Penawaran Harga

Model	Merek	Kapasitas x Ketelitian	Ukuran Pan (mm)	Status	Qty	Harga Satuan (Rp)	Disc %	Jumlah (Rp)
AC-3X ✓	ACIS	3kg x 0.2g	190 x 230	Indent	1	1.350.000	0	1.350.000
AW-3X	ACIS	3kg x 0.2g	220 x 210	Ready Stock	1	1.300.000	0	1.300.000
FG-30KAM	A&D	30 kg x 0,01/ 0,005/ 0,002 kg	300 x 380	Ready Stock	1	10.600.000	25	7.950.000
FG-150KAL	A&D	150 kg x 0,05/0.02/0.01 kg	390 x 530	Ready Stock	1	11.500.000	25	8.625.000
Jumlah								19.225.000

KONDISI PENAWARAN

Harga : Belum termasuk PPN.
 Berlaku selama 7 hari.

Tera : Tera pertama Metrologi a/n PT Libra Emas Permata

Pembayaran : 30 hari

Pengiriman : Franco Jabodetabek
 Pengiriman menggunakan Ekspedisi Rekanan PT Libra Emas Permata

Garansi : Satu tahun untuk Jasa Perbaikan & Suku Cadang

Lain-lain :

Teddy
 Weighing Consultant

PT LIBRA EMAS PERMATA**Jakarta**

Jl. Pluit Raya 19 Blok E No. 9-11
 Jakarta, 14440, Indonesia
 Phone : +62-21-6624744 / 45
 Fax : +62-21-6624746
 Email : jakarta@libramas.co.id

Cikarang

Kawasan Industri Jababeka Tahap 1
 Jl. Jababeka VI Blok J No.5D
 Cikarang, Jawa Barat
 Phone : 021-89833104
 Fax : 021-89833105
 Email : cikarang@libramas.co.id

Surabaya


Komplek Surya Inti Permata Blok B
 No. 53-55 Jl. Ir H Juanda Km 5
 Sedati-Sidoarjo 61253
 Phone : 031-8686133,
 Fax : 031-8686122
 Email : surabaya@libramas.co.id

Semarang

Jl. Supriyadi No.21A (Majapahit)
 Semarang 50198
 Phone : 024-6701946
 Fax : 024-6702946
 Email : semarang@libramas.co.id

Medan

Komplek Mutiara Residence
 Jl. Rumah Sakit Haji No.R58
 Deli Serdang - Medan
 Phone : 061-6645611
 Fax : 061-6645622
 Email : medan@libramas.co.id

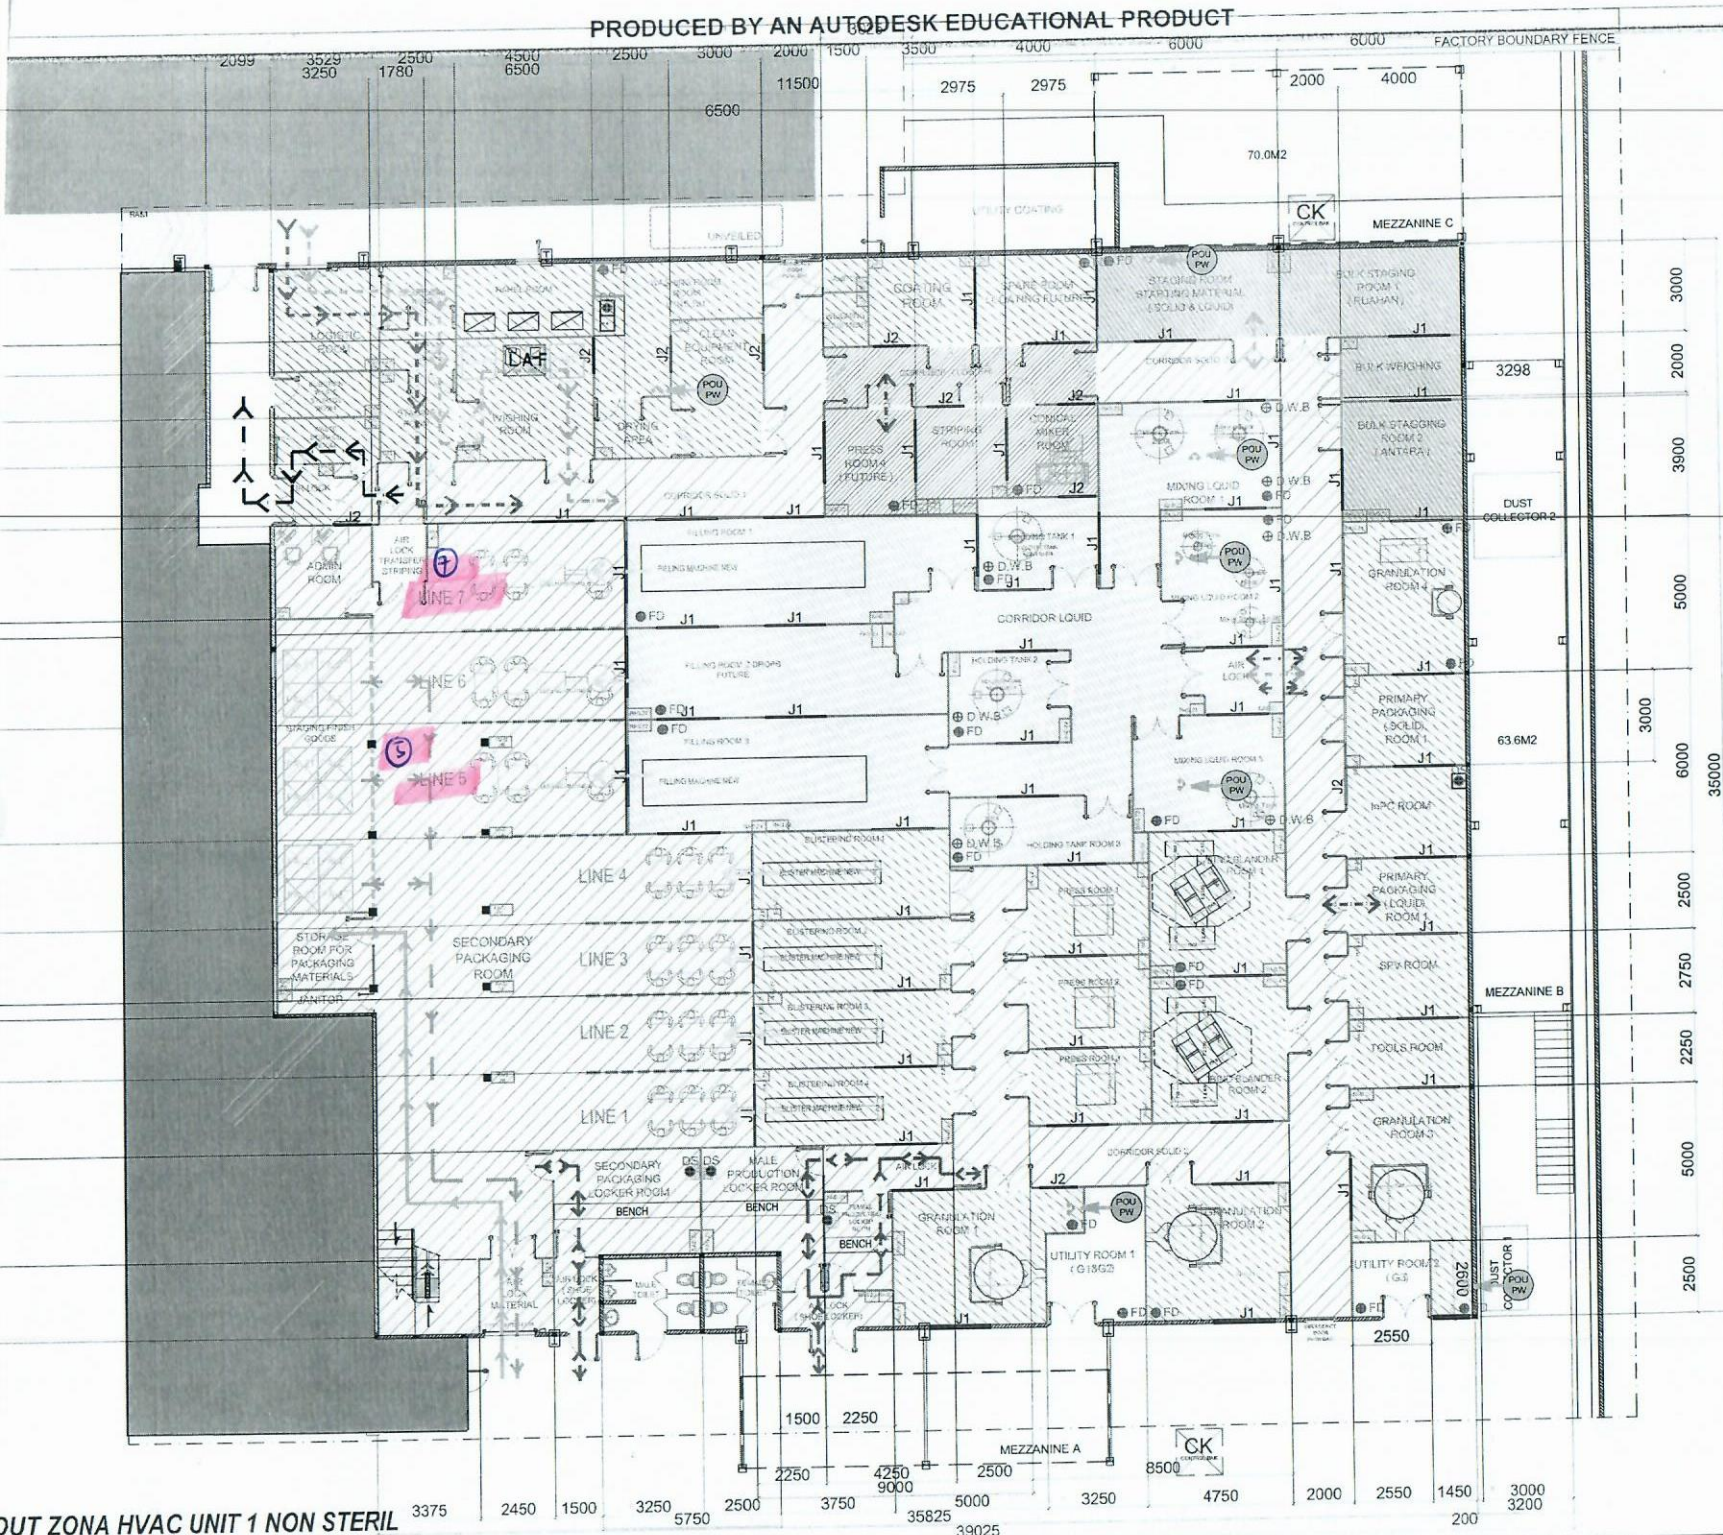

LOKASI
LOCATION

KETERANGAN
LEGEND

SYMBOL	KETERANGAN
→	FLOW PERSONAL
→	FLOW FLUID MATERIAL, PRIMARY
→	FLOW MATERIAL, PRIMARY PACKAGING SOLID & LIQUID
→	FLOW WASTE
→	FLOW FINISH GOODS
→	FLOW PACKAGING MATERIAL, SECONDARY
POU PW	POU PW EXISTING
J1	WINDOW 1 100X1500mm
J2	WINDOW 2 100X1500mm
ZONA 1	ZONA 1
ZONA 2	ZONA 2
ZONA 3	ZONA 3
ZONA 4	ZONA 4
ZONA 5	ZONA 5
ZONA 6	ZONA 6
FD	FLOOR GRAB (PRODUCTION AREA TO CN)
DS	DRYING SINK (PRODUCTION AREA TO CN)
D.W.B	DRAIN WATER DISCHARGE (PRODUCTION AREA TO CN)

NO. REFERENCE
REFERENCE NUMBER

01 D-A-L-U1NS.L1-001.3

NO. TANGGAL
REVISION

04 22/10/26 addition of 1 low th HVAC zone for a total of 7 HVAC zones & relocation of 2 rooms

Deskripsi revisi :
addition of 1 low th HVAC zone for a total of 7 HVAC zones & relocation of 2 rooms

MANUFACTURER

mersi
Good Quality Improves Life's Quality
SUKABUMI-CIKEMBAR

STATUS GAMBAR
DRAWING STATUS

BD-SHOP DRAWING

AKSI & CBR
DRAWING TITLE

RELAYOUT ZONA HVAC UNIT 1 NON STERIL

PROJECT	UNIT 1 NON STERIL		UKURAN SIZE
	PRINTE PRINTED	TANGGAL DATE	
DIGAMBAR DRAWN			A3
SUPERKSA CHECKED			
DISKUSI APPROVED			SKALA SCALE
DISKUSI APPROVED			NTS
DISKUSI APPROVED			

NO. GAMBAR
DRAWING NUMBER

D-A-L-U1NS.L1-004.4

REV.

04

PRJ. 01-PI/001.00

PRODUCED BY AN AUTODESK EDUCATIONAL PRODUCT

OUT ZONA HVAC UNIT 1 NON STERIL