

KETERANGAN LEGEND	
PS1	PEDESTAL 40X40cm T:100cm
D1	PENAMBAHAN DINDING HARMONIKA T:300cm
D2	PENAMBAHAN DINDING BATA HEBEL T:100cm
D3	PENAMBAHAN DINDING BATA HEBEL T:100cm
P1	PINTU BESI 220X120cm
	FINISHING LANTAI EPOXY 750 MICRON L:300m2
	PENAMBAHAN LANTAI BETON T: 12cm L :150m2
	GARIS ATAP TAMPIAS SPANDEK
	GARIS ATAP EXISTING
	GARIS ATAP TAMBAHAN


NO	NO. REFERENSI REFERENCE NUMBER
01	D-A-L-OF.L1-02
NO	TANGGAL
	REVISION

Deskripsi revisi :	
	N/A
MANUFAKTUR	

SUKABUMI-CIKEMBAR	
STATUS GAMBAR DRAWING STATUS	
SHOP DRAWING	

JUDUL GBR. DRAWING TITLE			
RELAYOUT RUANG BOILER 6 TON & 10 TON			
PROJECT	BOILER ROOM		
	PARAF INITIALS	TANGGAL DATE	UKURAN SIZE
DIGAMBAR DRAWN			A3
DIPERIKSA CHECKED			
DISETUJUI APPROVED			SKALA SCALE
DISETUJUI APPROVED			NTS
DISETUJUI APPROVED			
NO. GAMBAR DRAWING NUMBER			REV.
D-A-C-UT1.-01			01

PRJ. 01-PT/001.00

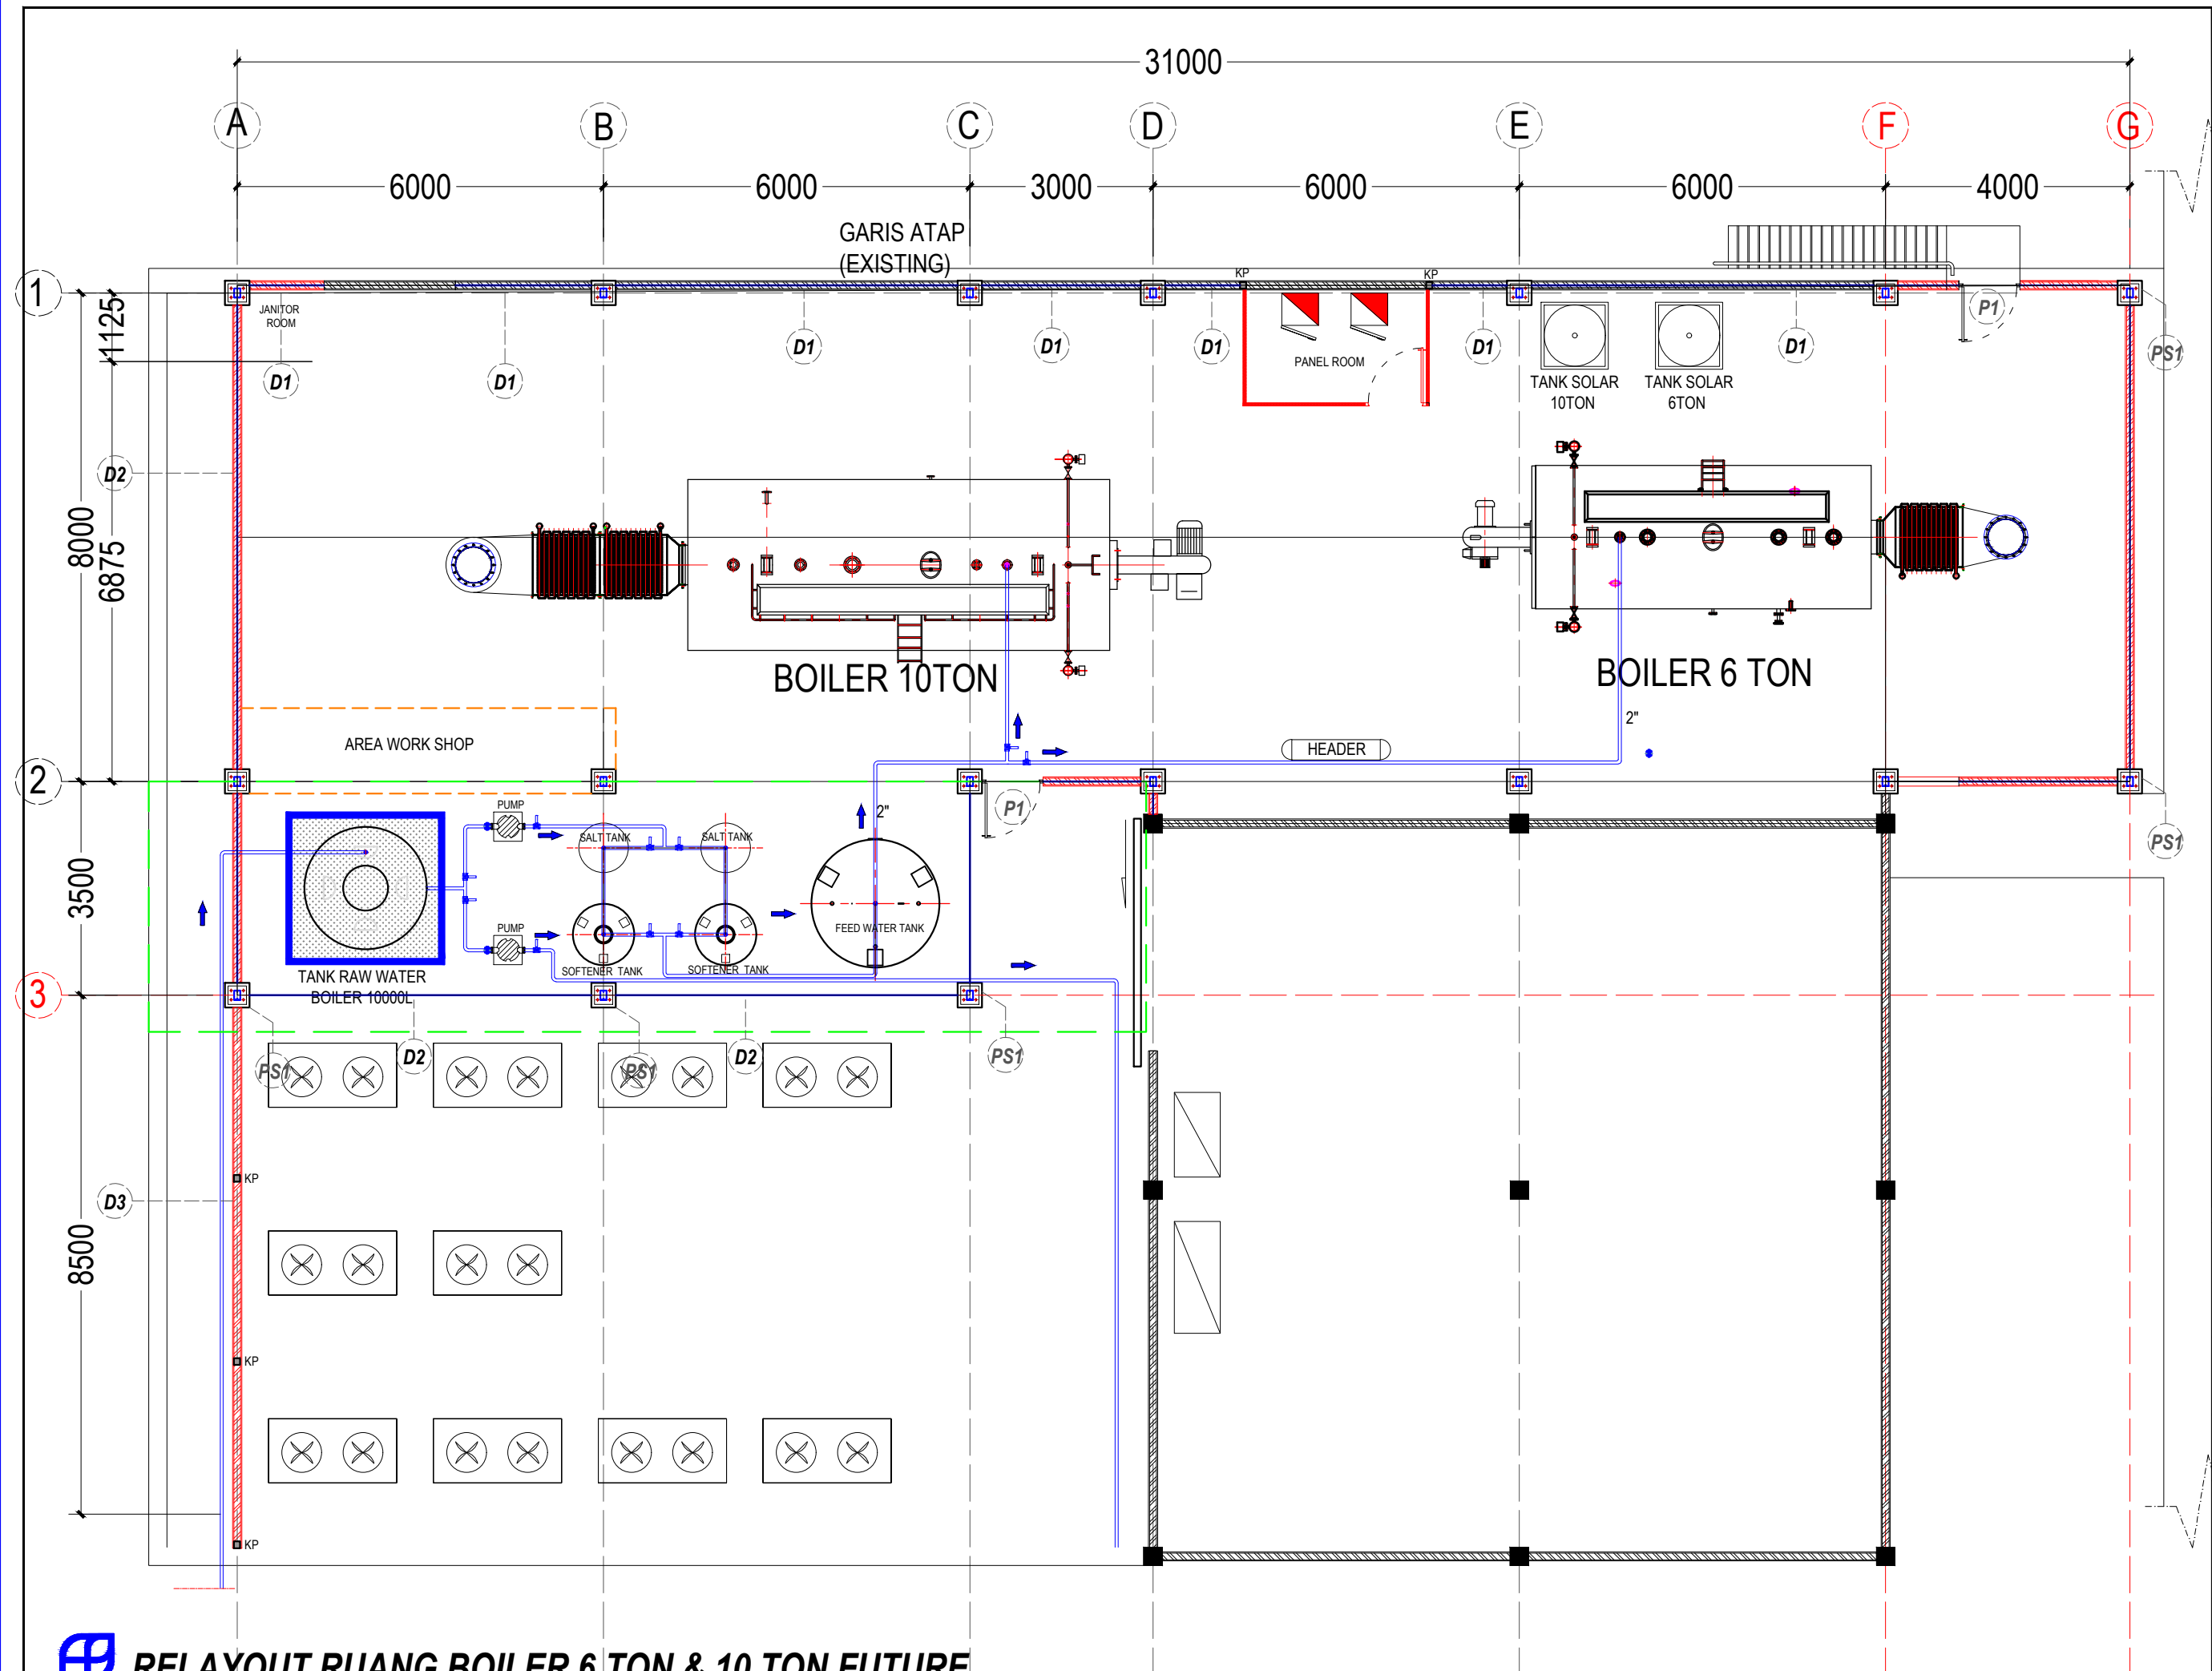

RELAYOUT RUANG BOILER 6 TON & 10 TON FUTURE
SCALA :N.T.S.