


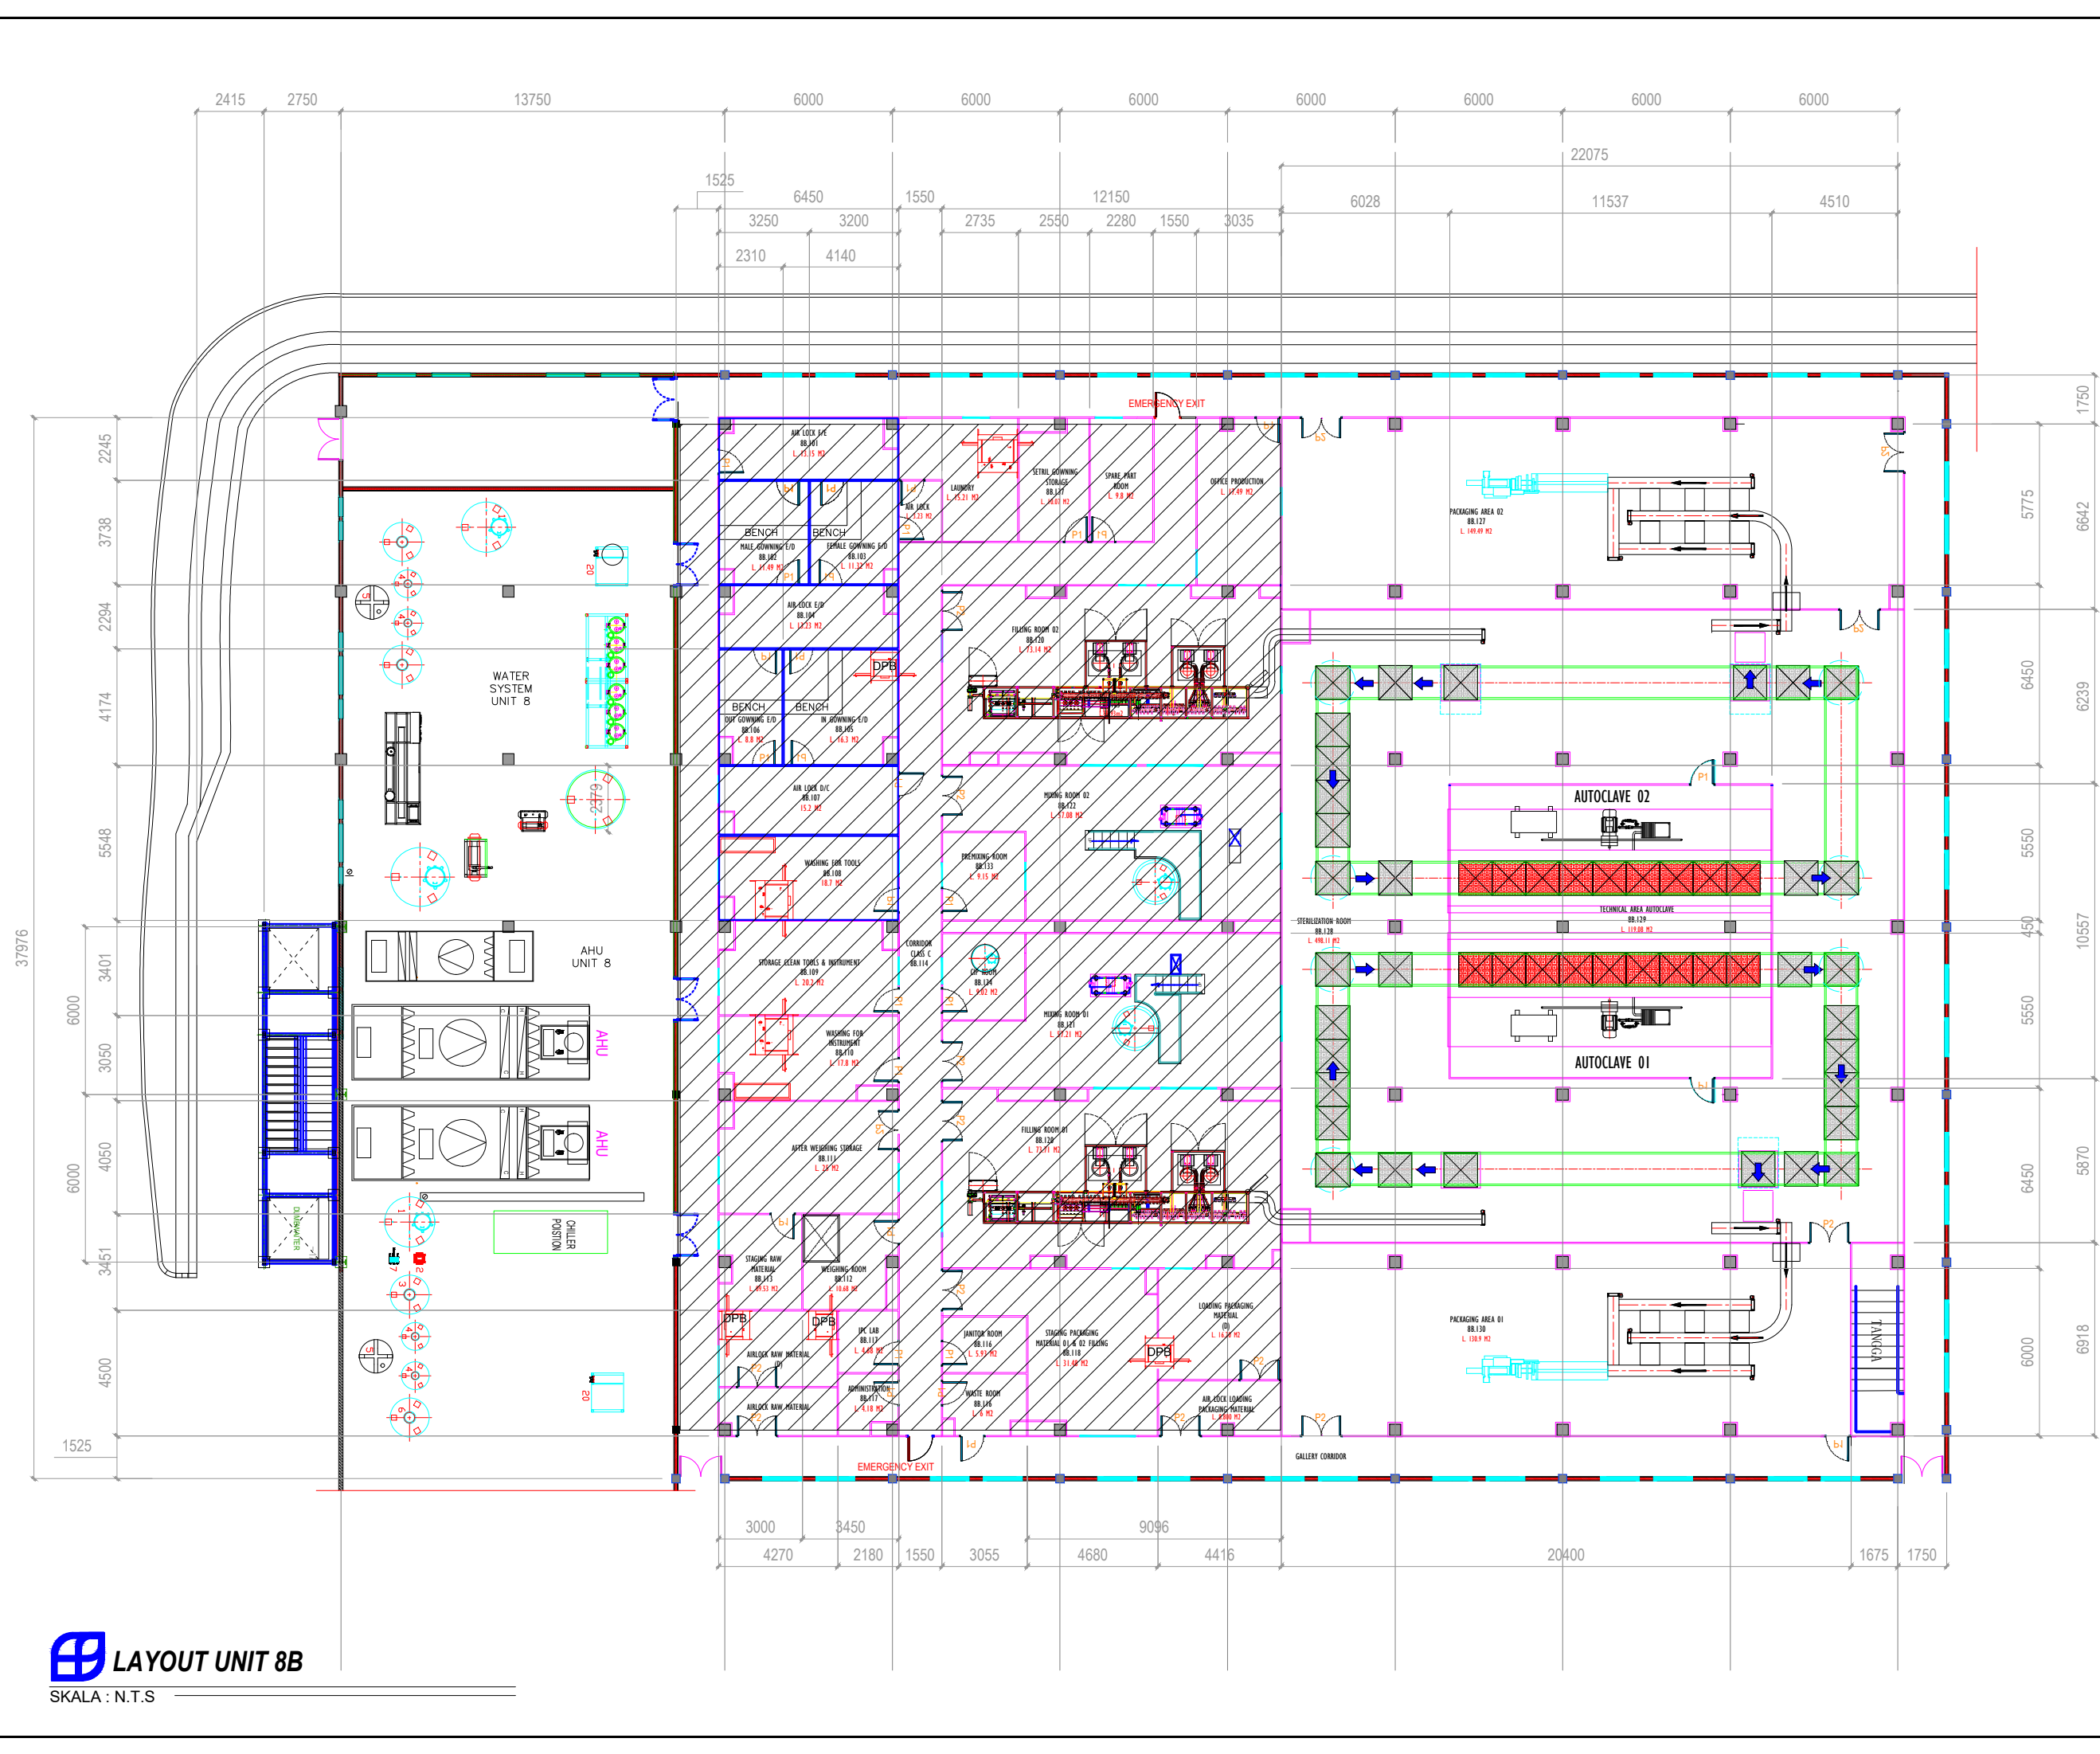

LAYOUT UNIT 8B
SKALA : N.T.S

LOKASI
LOCATION

KETERANGAN
LEGEND

SIMBOL	KETERANGAN
	EPOXY
	- PRIMER 400 MC
	- FINISHING 850 MC

LUAS ARSIR = 774 M2

EPOXY 25% DARI LUAS ARSIR = 193,5 M2

NO

NO. REFERENSI
REFERENCE NUMBER

NO

TANGGAL

REVISION

Deskripsi revisi :

N/A

MANUFAKTUR

Good Quality Improves Life's Quality
SUKABUMI-CEKEMBAR

STATUS GAMBAR
DRAWING STATUS

SHOP DRAWING

JUDUL GBR.
DRAWING TITLE

LAYOUT UNIT 8B ALUR PERSONAL

PROJECT	UNIT 8B	PARAF INITIALS	TANGGAL DATE	UKURAN SIZE
DIGAMBAR DRAWN				A3
DIPERIKSA CHECKED				
DISETUJUI APPROVED				SKALA SCALE
DISETUJUI APPROVED				NTS
DISETUJUI APPROVED				

NO. GAMBAR
DRAWING NUMBER

D-A-L-U8S.L1-003

REV.

00

PRJ. 01-PT/001.00