


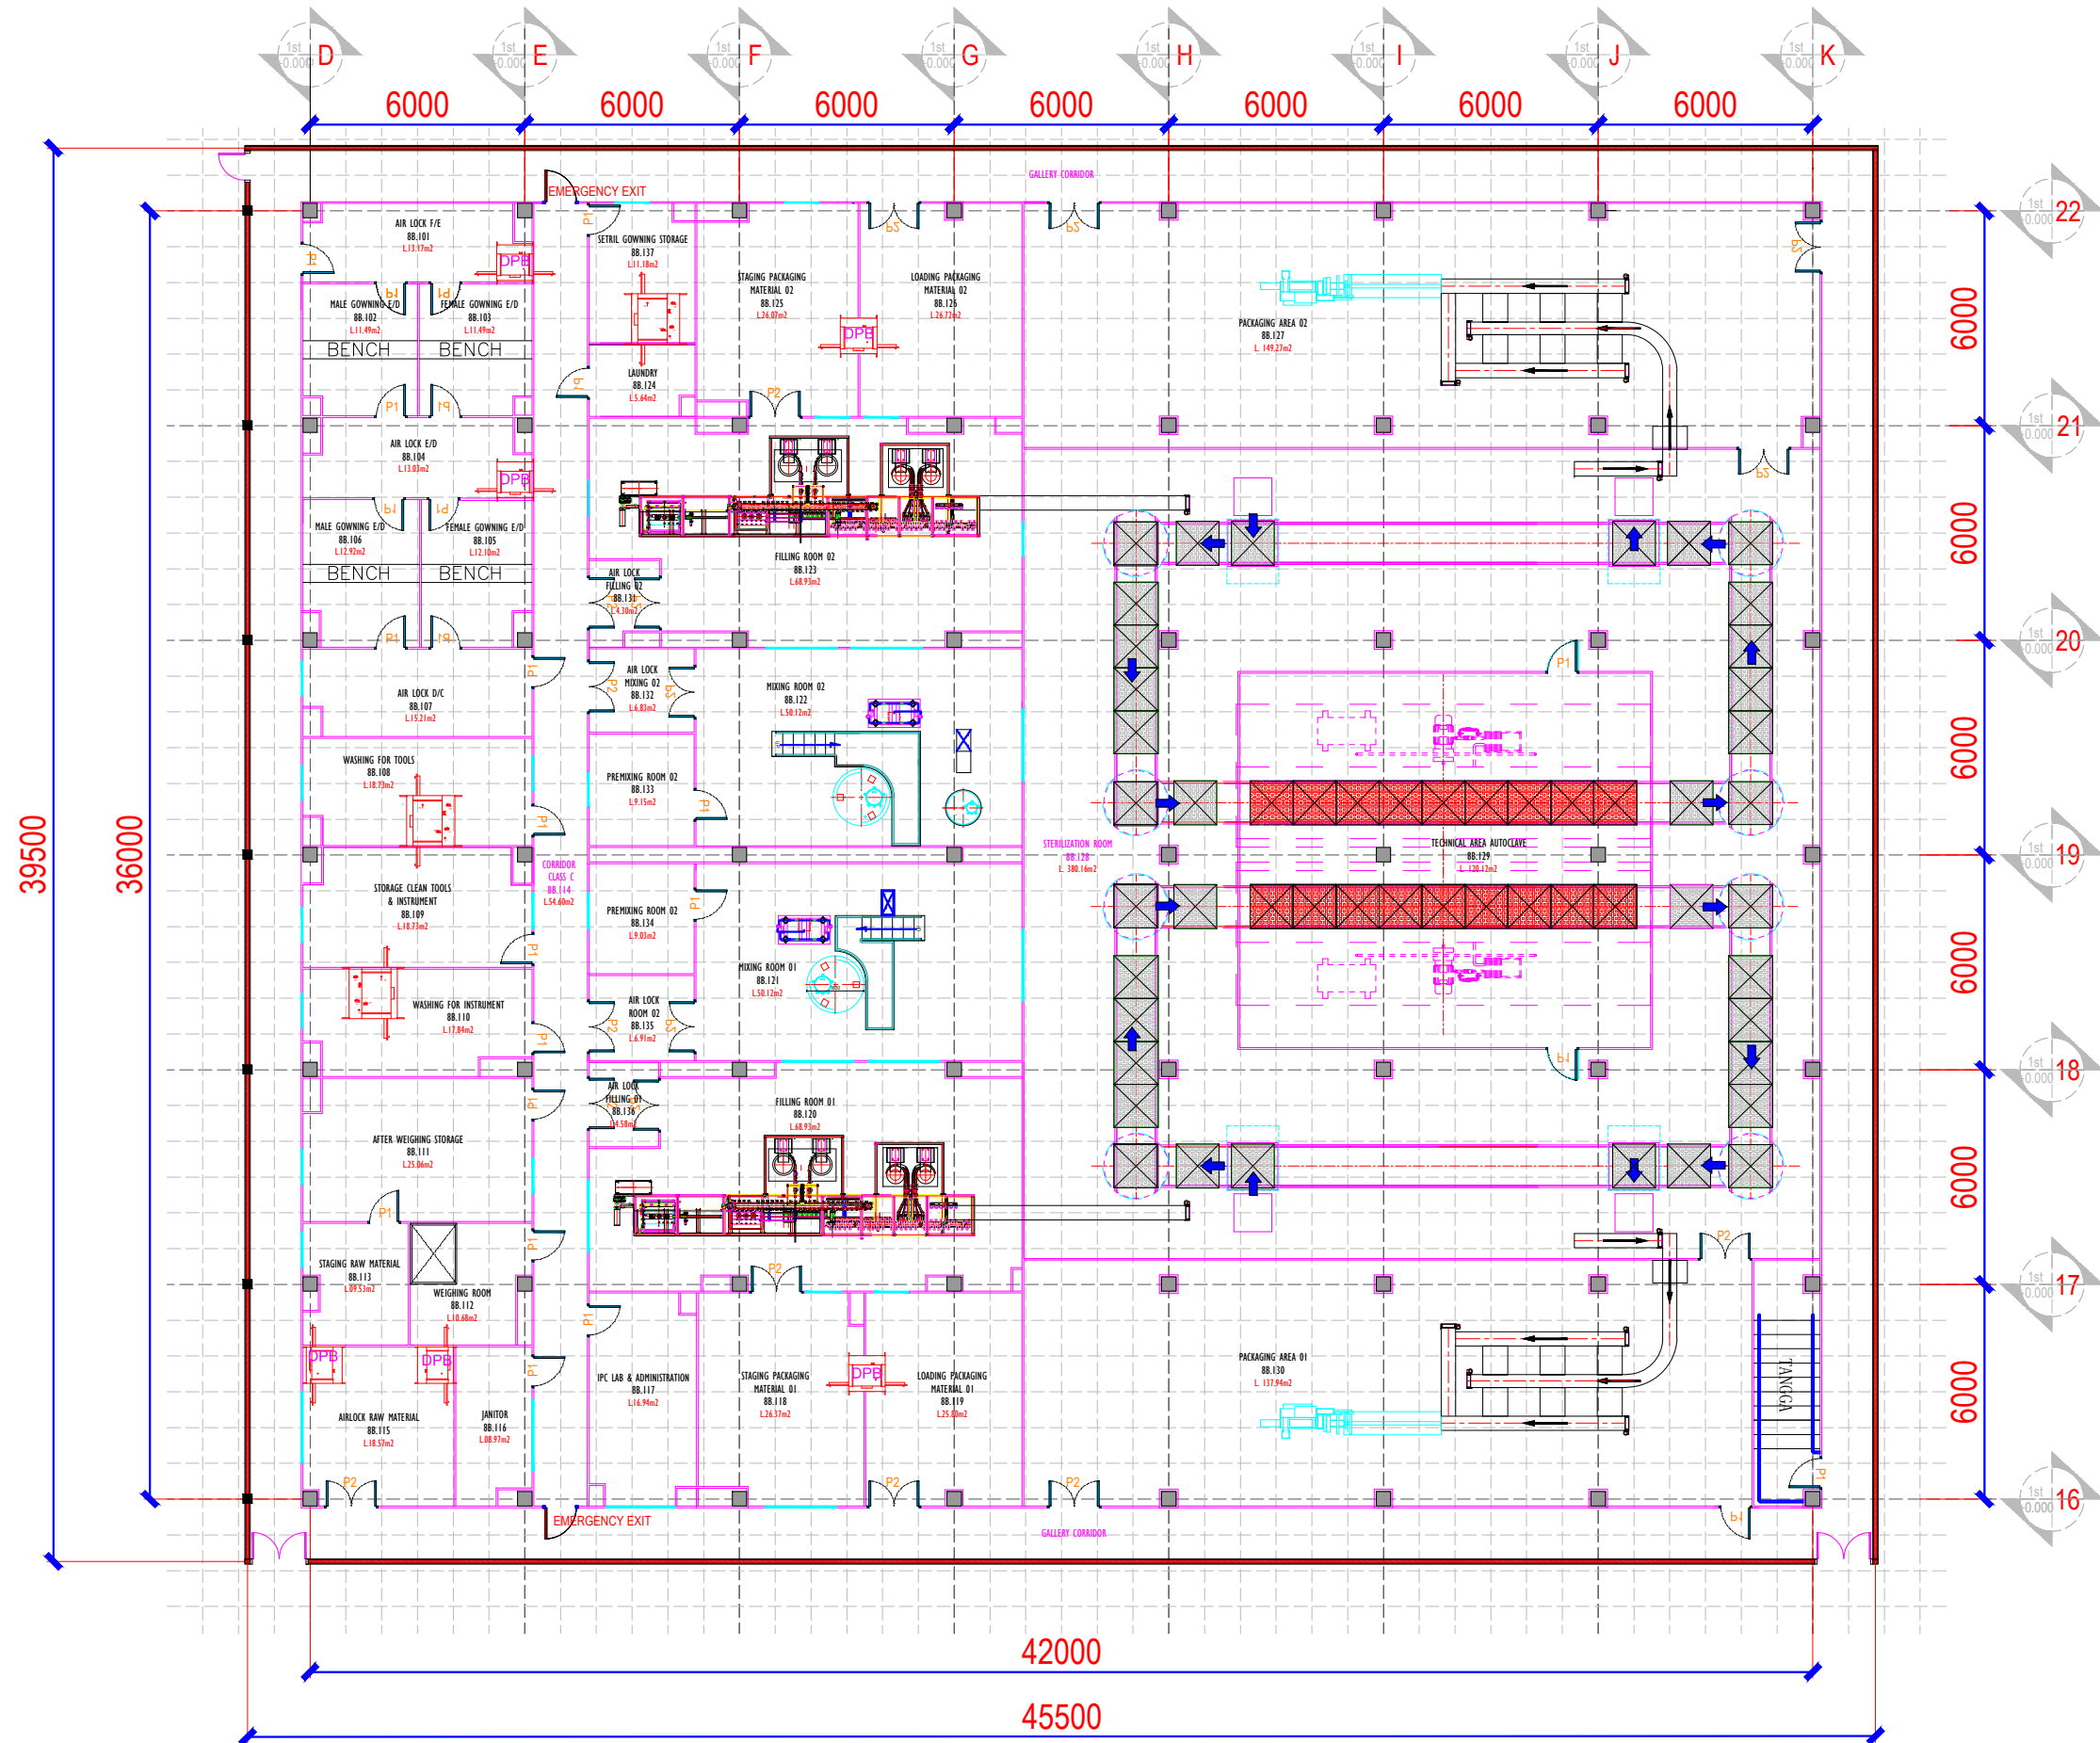


LAYOUT UNIT 8B

TEK-U8B-HVAC-01

SCALA :1 / 200



Compass Point

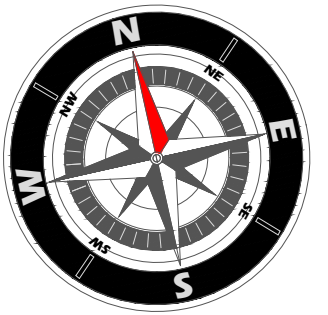

Legend

L.1797.0m2

Revisi Story

Manufacturing



PT. MERSIFARMA TM
SUKABUMI-INDONESIA

Image Title	LAYOUT UNIT 8	
No.Drawing	TEK-U8B-HVAC-01	
Scale	1/200	
Designed By	Initials	Date
Drafter		
Checked By	Initials	Date
Staff HVAC		
Staff QA		
SPV Compliance		
Approved By	Initials	Date
Engineering Manager		
Plant Manager		
QA Manager		