


Discipline	Signature	Discipline	Signature	Discipline	Signature	Discipline	Signature	Discipline	Signature
???	???	???	???	???	???	???	???	???	???
???	???	???	???	???	???	???	???	???	???
TOTAL POU OF PCA (PROCESSED COMPRESSED AIR)		
LT. 1 EQUIP	11 POU	VHP, VIAL FILLING, TUNNEL LYO, ISOLATOR, CAPPING
LT. 2 EQUIP	3 POU	ISOLATOR, VHP, POSITIVE TEST
TOTAL POU	14 POU	(-5 POU)

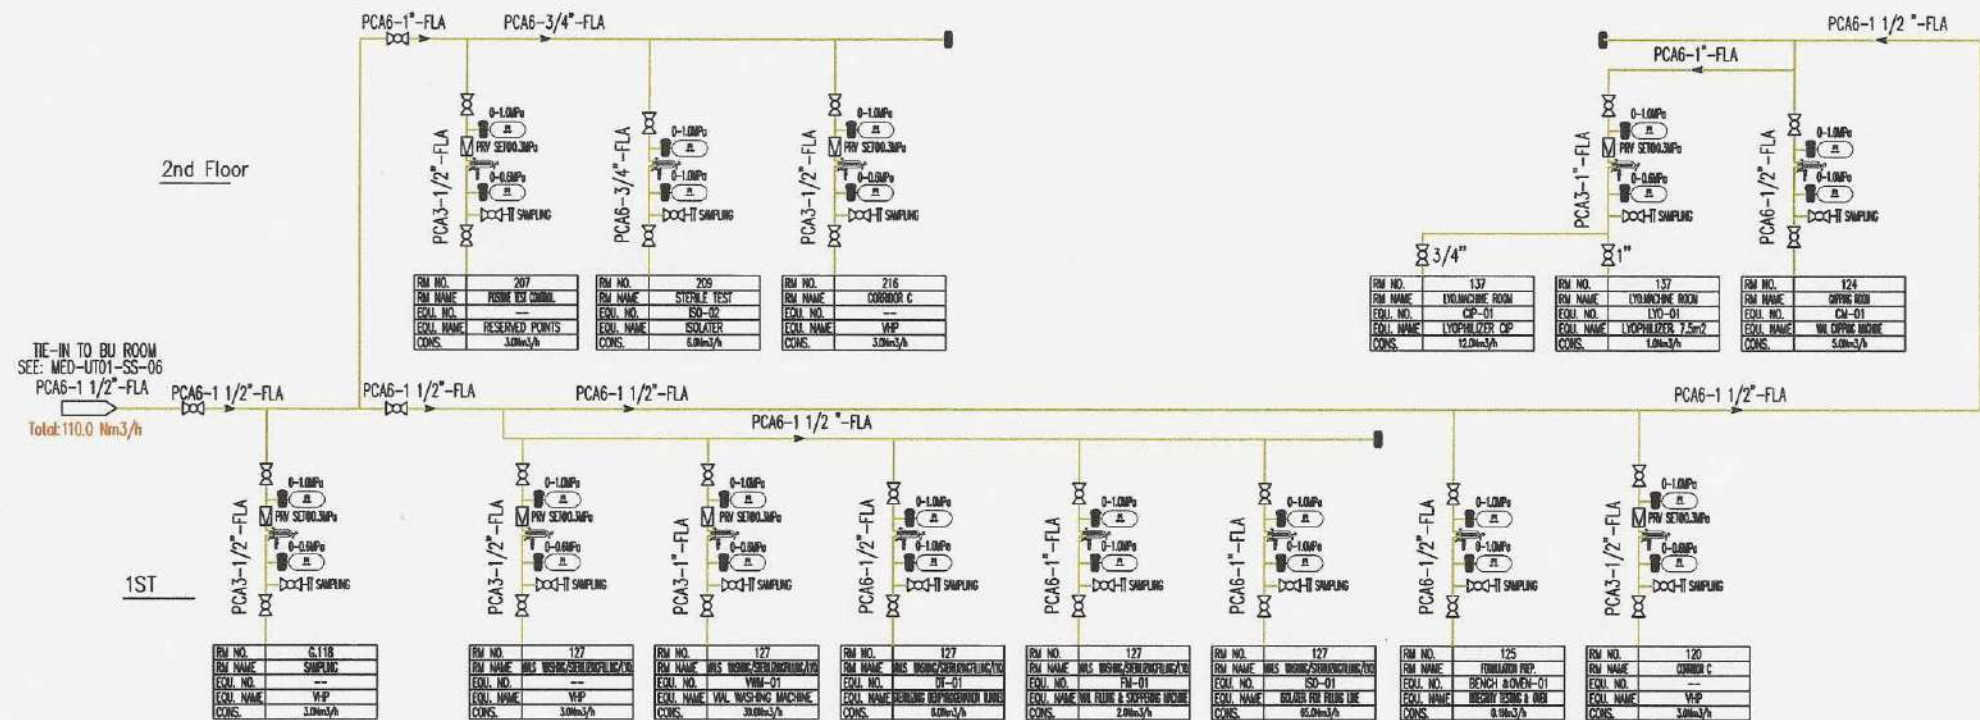

- NOTE:
- The specific connection of the compressed air pipeline in the room should be confirmed by the equipment manufacturer or the installation company after their secondary design.
 - Operation pressure is 0.3MPa~0.6MPa.
 - "S" is sterilizing-grade filters(0.22μm)
 - If the equipment is equipped with a sterilization filter, the filter need not be installed.
 - The valves connecting the equipment after the filter, if the equipment comes with them, do not need to be set up.

0	DETAILED DESIGN	2025.10
REV.	DESCRIPTION	DATE
注册???	REGISTERED STAMP	

注册???	REGISTERED STAMP
出???	PRINT STAMP

DESIGNER

???

???

???

OWNER

PT MERSI BIOVAC PROINDO

PROJECT NAME

Conceptual, Basic and Detailed Design of Vaccine Manufacturing Plant

DRAWING TITLE:


Vaccine Building

PCA Distribution System Piping Flow Diagram

Designed By	Wu Youhe	Project No.	2024-W-024
Checked By	Ran Maoyu	Design Stage	DD
Reviewed By	Song Yang	Discipline	PP
Approved By	Song Yang	Scale	-
Design Manager	Song Yang	Sheet No.	07
Project Manager	Chang Hongliang		
Drawing No.	MED-PP01-SP-02		

??	Discipline	??	Signature	??	Discipline	??	Signature	??	Discipline	??	Signature	??	Discipline	??	Signature
??	CI	??	??	??	PP	??	??	??	??	??	??	??	??	??	??
??	CI	??	??	??	PP	??	??	??	??	??	??	??	??	??	??
??	CI	??	??	??	PP	??	??	??	??	??	??	??	??	??	??

TOTAL POU OF ICA (INSTRUMENT COMPRESSED AIR)		
LT. 1 EQUIP	13 POU	CARTONING, LABELING, INSPECTION AUTOCLAVE, LYO, LYO CIP
LT. 2 EQUIP	2 POU	ISOLATOR, VHP, POSITIVE TEST
TOTAL POU	15 POU	(-1 POU)

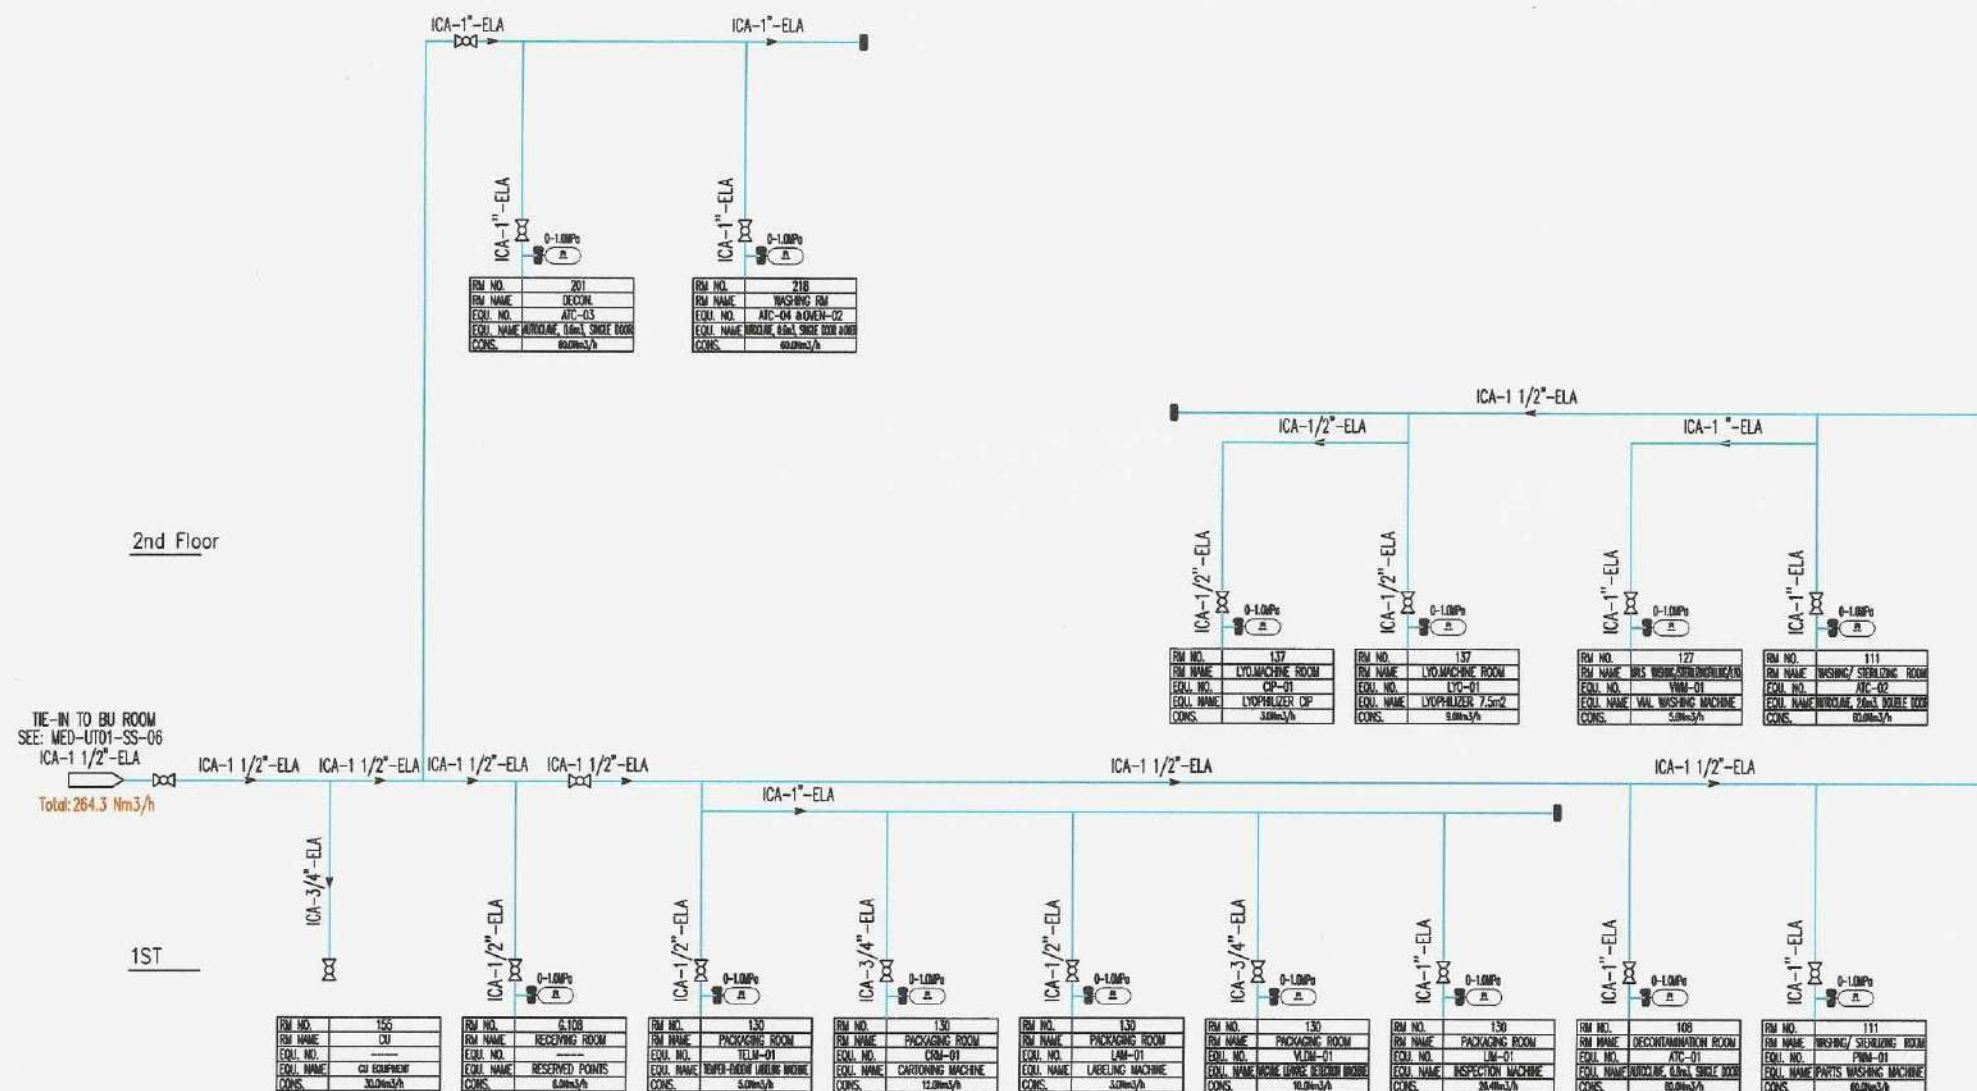

NOTE:

- The specific connection of the compressed air pipeline in the room should be confirmed by the equipment manufacturer or the installation company after their secondary design.
- Operation pressure is 0.6MPa~0.7MPa

0	DETAILED DESIGN	2025.10
版本	版本	日期
REV	DESCRIPTION	DATE

注册??印章 REGISTERED STAMP

注册?? Professional Engineer

出??印章 PRINT STAMP

???位 DESIGNER

信息??子第十一??研究科技工程??有限公司
The IT Electronics Research Design & Research Institute
Science and Technology Engineering Corporation Ltd.
中国 成都 高新区天府大道中段 100 号

建??位 OWNER

PT MERSI BIOVAC PROINDO

??目名称 PROJECT NAME

Conceptual, Basic and Detailed Design of Vaccine Manufacturing Plant


??名称 DRAWING TITLE:

Vaccine Building

ICA Distribution System Piping Flow Diagram

Designed By	Wu Youhe	Project No.	2024-01-001
Checked By	Ran Mooyu	Des. Stage	DD
Reviewed By	Song Yang	Discipline	PP
Approved By	Song Yang	Sheet No.	06
Design Manager	Chang Xinglong	Project Manager	
Drawing No.	MED-PP01-SP-01		

D	
E	
F	
G	
H	
I	
J	
K	
L	

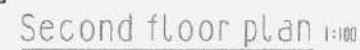

equipment foundation on the roof C30 concrete and extends 300 mm above the roof finish

